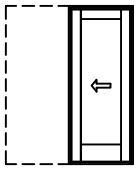
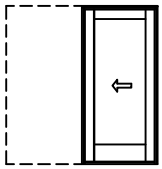
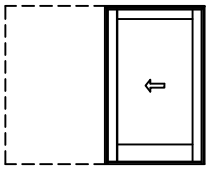
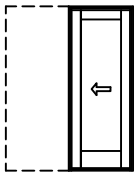
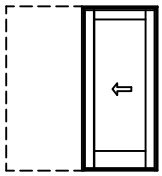
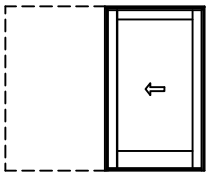
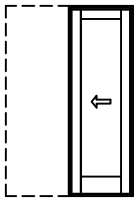
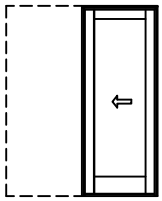
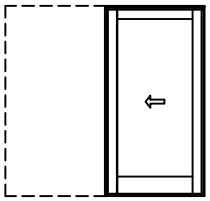
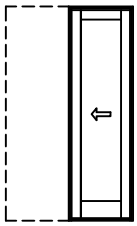
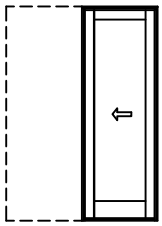
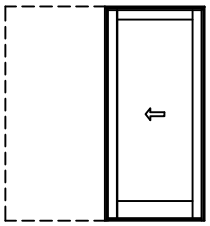
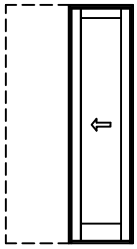
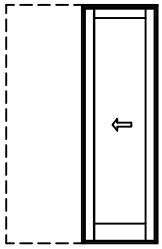
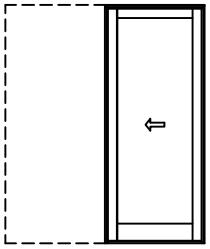
# Pinnacle Series

## MULTI - SLIDE PATIO DOOR - FRENCH POCKET

ELEVATIONS

SCALE: 1/8" = 1'-0"

| Rough Opg. | Frame | Frame (No Pocket) | Glass | 5-4 3/8 | 6-4 3/8 | 8-4 3/8 |
|---|---|---|---|---|---|---|
| | | | | 5-3 5/8 | 6-3 5/8 | 8-3 5/8 |
| | | | | 2-7 3/4 | 3-1 3/4 | 4-1 3/4 |
| | | | | 21 1/4 | 27 1/4 | 39 1/4 |
| 6-7 1/2 | 6-7 1/8 | N/A | 64 |  2668-PX |  3068-PX |  4068-PX |
| 6-10 1/2 | 6-10 1/8 | N/A | 67 |  26610-PX |  30610-PX |  40610-PX |
| 7-11 1/2 | 7-11 1/8 | N/A | 80 |  2680-PX |  3080-PX |  4080-PX |
| 8-11 1/2 | 8-11 1/8 | N/A | 92 |  2690-PX |  3090-PX |  4090-PX |
| 9-11 1/2 | 9-11 1/8 | N/A | 104 |  2610-PX |  3010-PX |  4010-PX |

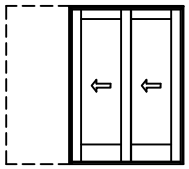
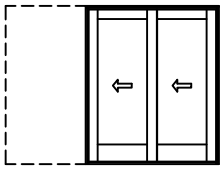
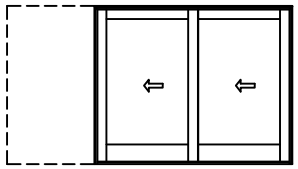
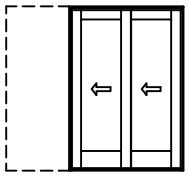
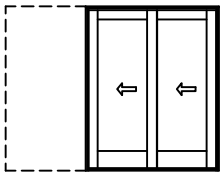
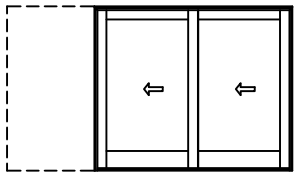
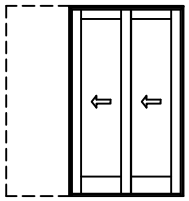
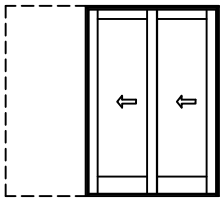
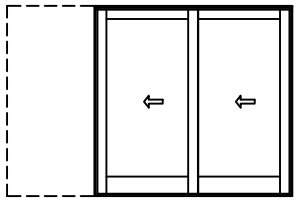
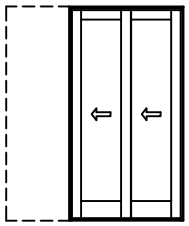
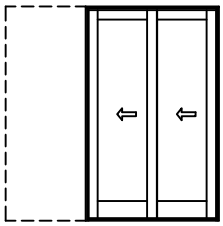
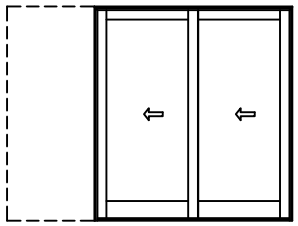
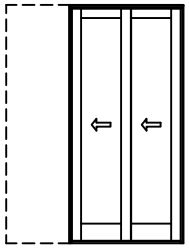
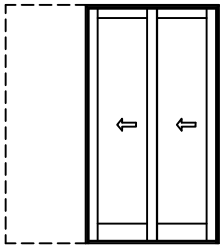
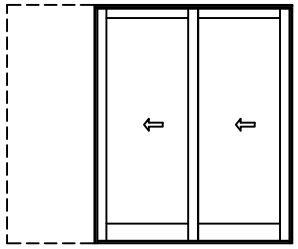
# Pinnacle Series

## MULTI - SLIDE PATIO DOOR - FRENCH POCKET

ELEVATIONS

SCALE: 1/8" = 1'-0"

| Rough Opg. | 7-5 9/16 | 8-11 9/16 | 11-1 9/16 |
|---|---|---|---|
| Frame | 7-4 13/16 | 8-10 13/16 | 11-10 13/16 |
| Frame (No Pocket) | 4-8 15/16 | 5-8 15/16 | 7-8 15/16 |
| Glass | 21 1/4 | 27 1/4 | 39 1/4 |

| | | | | |
|---|---|---|---|---|
| 6-7 1/2 | 6-7 1/8 | N/A | 64 |  2668-PXX |  3068-PXX |  4068-PXX |
| 6-10 1/2 | 6-10 1/8 | N/A | 67 |  26610-PXX |  30610-PXX |  40610-PXX |
| 7-11 1/2 | 7-11 1/8 | N/A | 80 |  2680-PXX |  3080-PXX |  4080-PXX |
| 8-11 1/2 | 8-11 1/8 | N/A | 92 |  2690-PXX |  3090-PXX |  4090-PXX |
| 9-11 1/2 | 9-11 1/8 | N/A | 104 |  2610-PXX |  3010-PXX |  4010-PXX |

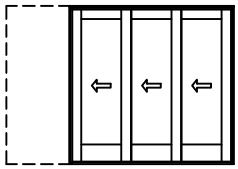
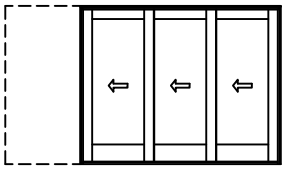
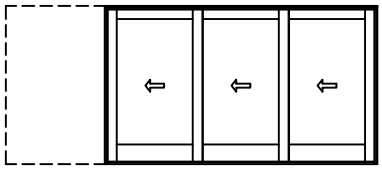
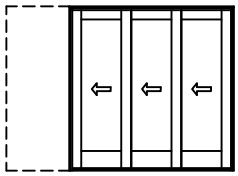
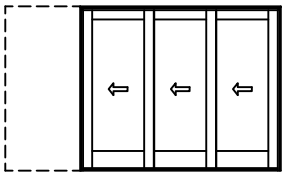
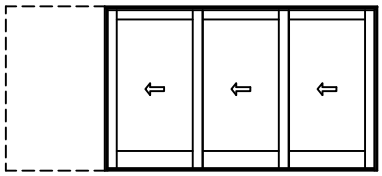
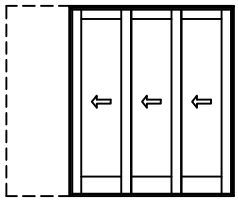
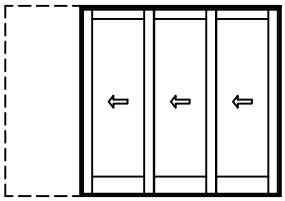
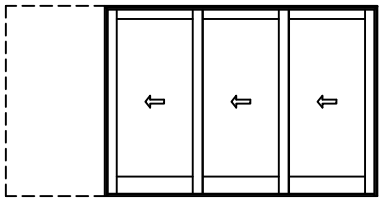
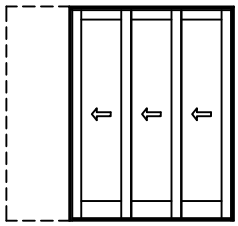
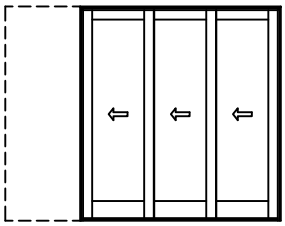
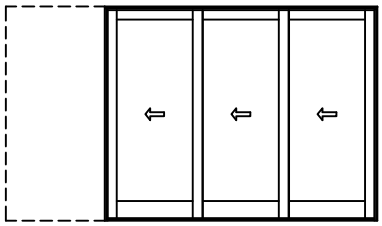
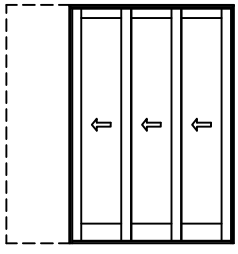
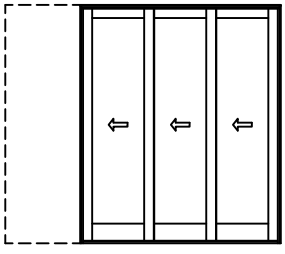
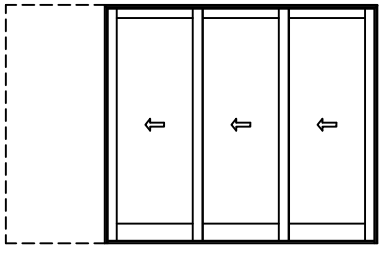
# Pinnacle Series

## MULTI - SLIDE PATIO DOOR - FRENCH POCKET

ELEVATIONS

SCALE: 1/8" = 1'-0"

| Rough Opg. | 9-6 3/4 | 11-6 3/4 | 15-6 3/4 |
|---|---|---|---|
| Frame | 9-6 | 11-6 | 15-6 |
| Frame (No Pocket) | 6-10 1/8 | 8-4 1/8 | 11-4 1/8 |
| Glass | 21 1/4 | 27 1/4 | 39 1/4 |

| | | | | | |
|---|---|---|---|---|---|
| 6-7 1/2 | 6-7 1/8 | N/A | 64 |  2668-PXXX |  3068-PXXX |  4068-PXXX |
| 6-10 1/2 | 6-10 1/8 | N/A | 67 |  26610-PXXX |  30610-PXXX |  40610-PXXX |
| 7-11 1/2 | 7-11 1/8 | N/A | 80 |  2680-PXXX |  3080-PXXX |  4080-PXXX |
| 8-11 1/2 | 8-11 1/8 | N/A | 92 |  2690-PXXX |  3090-PXXX |  4090-PXXX |
| 9-11 1/2 | 9-11 1/8 | N/A | 104 |  2610-PXXX |  3010-PXXX |  4010-PXXX |

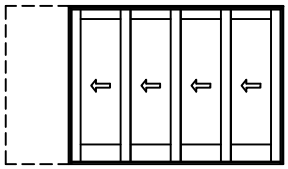
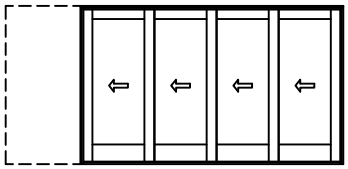
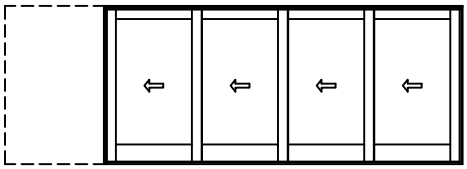
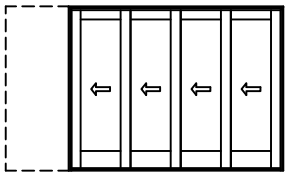
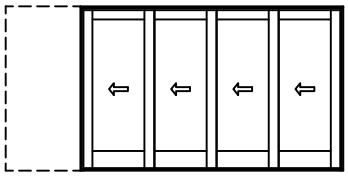
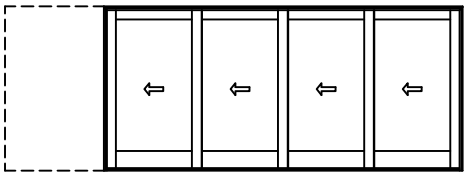
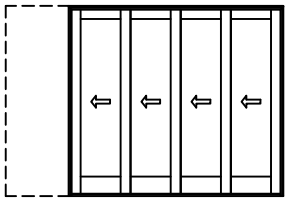
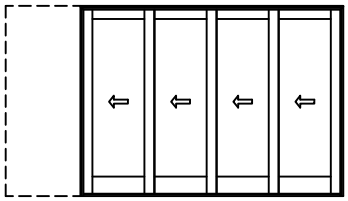
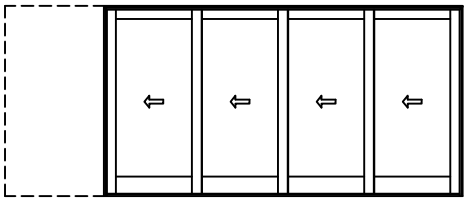
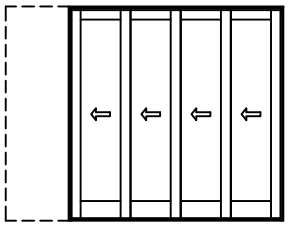
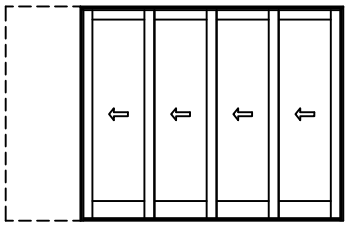
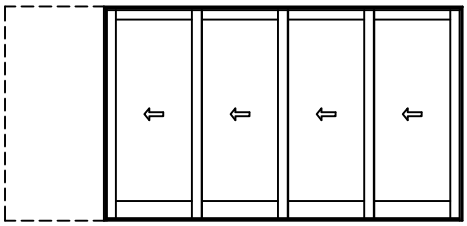
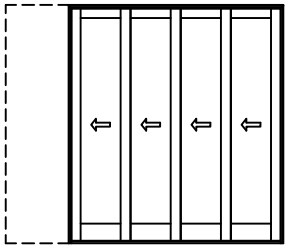
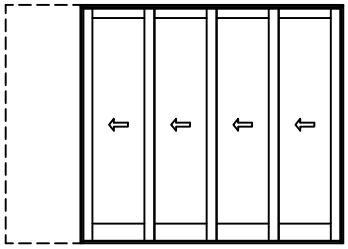
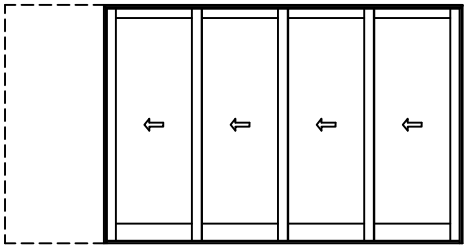
# Pinnacle Series

## MULTI - SLIDE PATIO DOOR - FRENCH POCKET

ELEVATIONS

SCALE: 1/8" = 1'-0"

| Rough Opg. | 11-7 15/16 | 14-1 15/16 | 19-1 15/16 |
|---|---|---|---|
| Frame | 11-7 3/16 | 14-1 3/16 | 19-1 3/16 |
| Frame (No Pocket) | 8-11 5/16 | 10-11 5/16 | 14-11 5/16 |
| Glass | 21 1/4 | 27 1/4 | 39 1/4 |

| | | | | | |
|---|---|---|---|---|---|
| 6-7 1/2 | 6-7 1/8 | N/A | 64 |  2668-PXXXX |  3068-PXXXX |  4068-PXXXX |
| 6-10 1/2 | 6-10 1/8 | N/A | 67 |  26610-PXXXX |  30610-PXXXX |  40610-PXXXX |
| 7-11 1/2 | 7-11 1/8 | N/A | 80 |  2680-PXXXX |  3080-PXXXX |  4080-PXXXX |
| 8-11 1/2 | 8-11 1/8 | N/A | 92 |  2690-PXXXX |  3090-PXXXX |  4090-PXXXX |
| 9-11 1/2 | 9-11 1/8 | N/A | 104 |  2610-PXXXX |  3010-PXXXX |  4010-PXXXX |

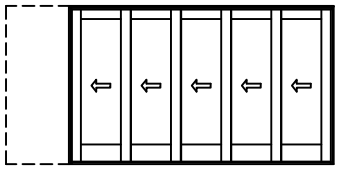
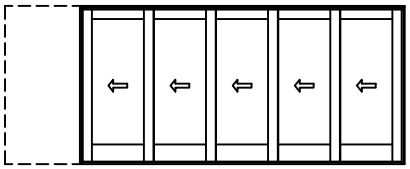
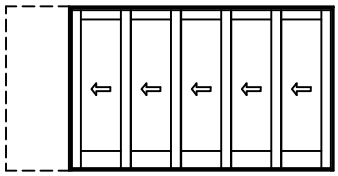
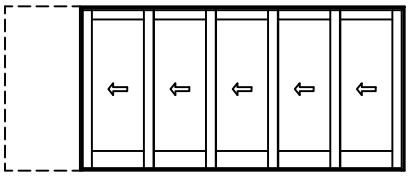
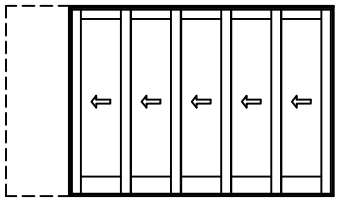
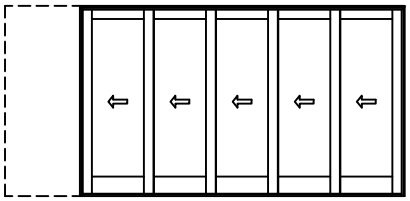
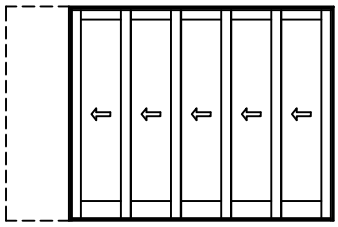
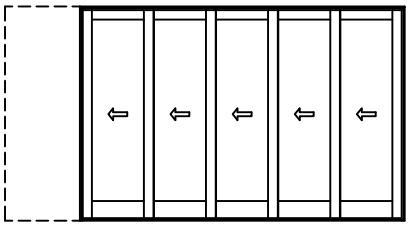
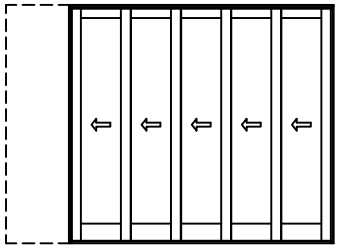
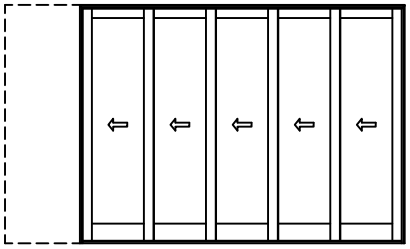
# Pinnacle Series

## MULTI - SLIDE PATIO DOOR - FRENCH POCKET

ELEVATIONS

SCALE: 1/8" = 1'-0"

| Rough Opg. | 13-9 1/8 | 16-9 1/8 |
|---|---|---|
| Frame | 13-8 3/8 | 16-8 3/8 |
| Frame (No Pocket) | 11-0 1/2 | 13-6 1/2 |
| Glass | 21 1/4 | 27 1/4 |

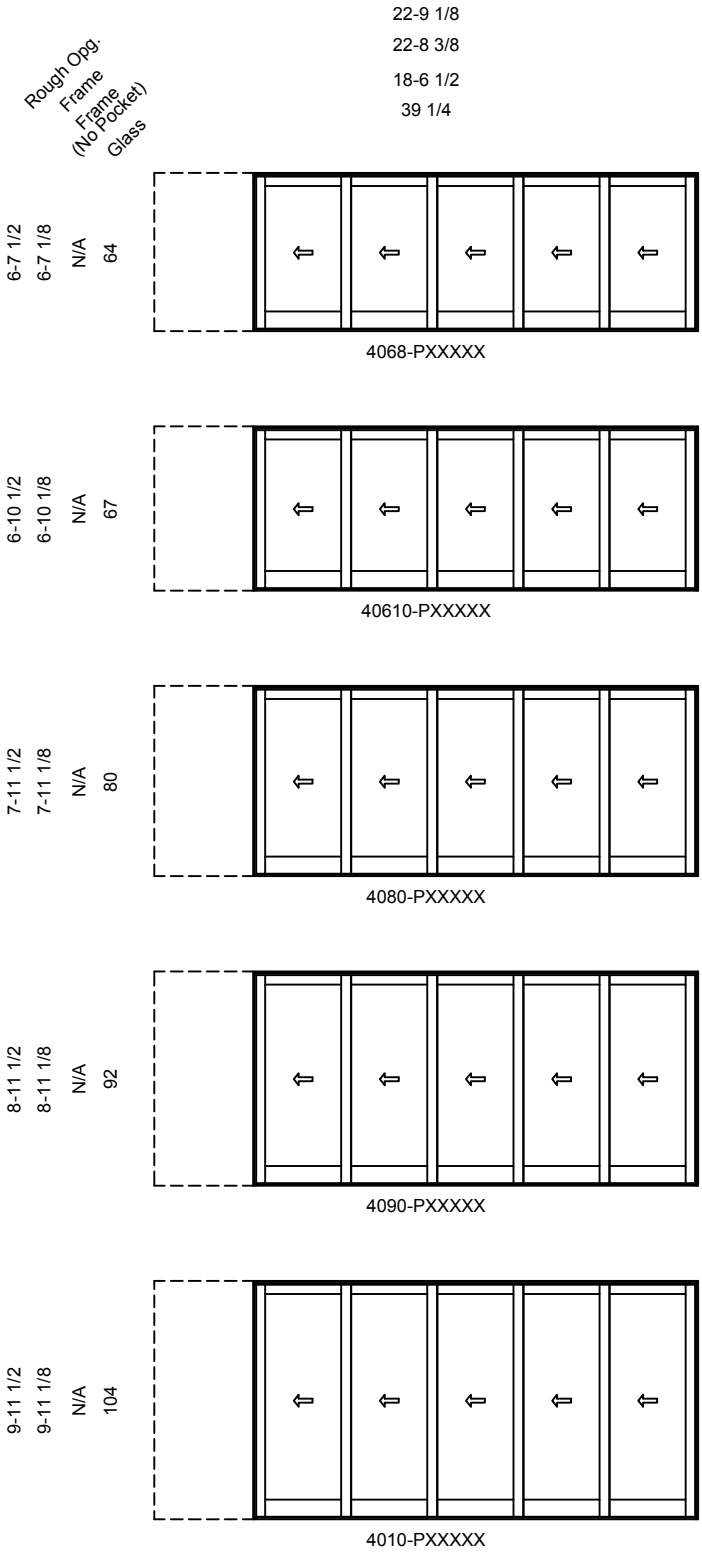
| | | | | | |
|---|---|---|---|---|---|
| 6-7 1/2 | 6-7 1/8 | N/A | 64 |  2668-PXXXXX |  3068-PXXXXX |
| 6-10 1/2 | 6-10 1/8 | N/A | 67 |  26610-PXXXXX |  30610-PXXXXX |
| 7-11 1/2 | 7-11 1/8 | N/A | 80 |  2680-PXXXXX |  3080-PXXXXX |
| 8-11 1/2 | 8-11 1/8 | N/A | 92 |  2690-PXXXXX |  3090-PXXXXX |
| 9-11 1/2 | 9-11 1/8 | N/A | 104 |  2610-PXXXXX |  3010-PXXXXX |

# Pinnacle Series

## MULTI - SLIDE PATIO DOOR - FRENCH POCKET

ELEVATIONS

SCALE: 1/8" = 1'-0"

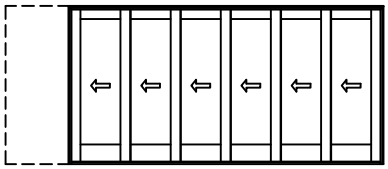
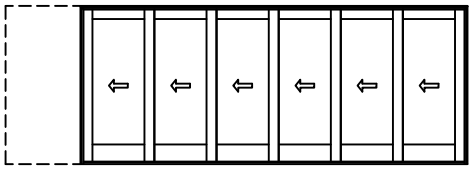
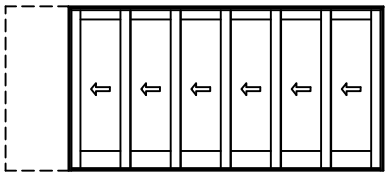
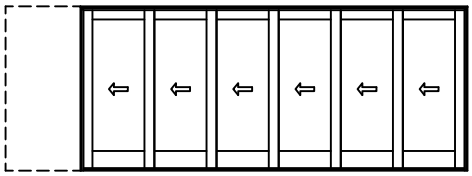
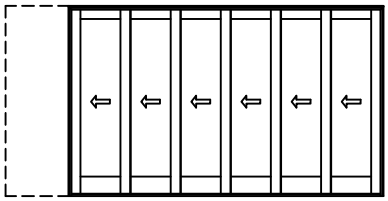
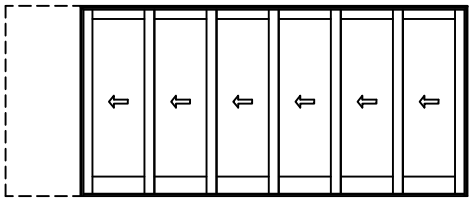
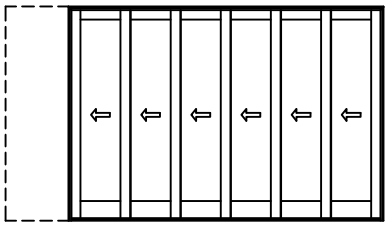
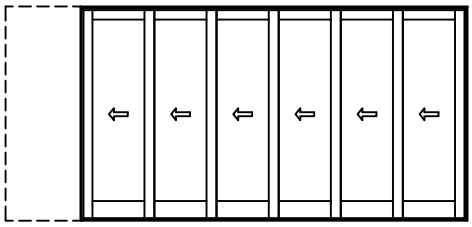
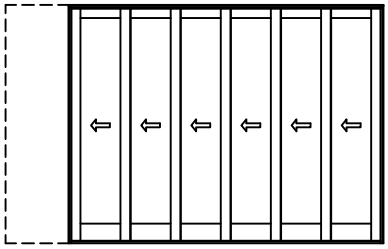
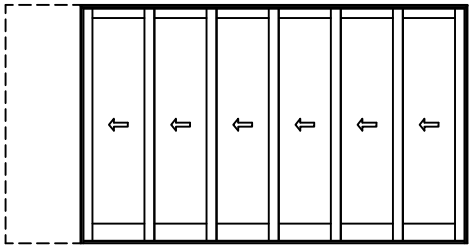


# Pinnacle Series

## MULTI - SLIDE PATIO DOOR - FRENCH POCKET

ELEVATIONS

SCALE: 1/8" = 1'-0"

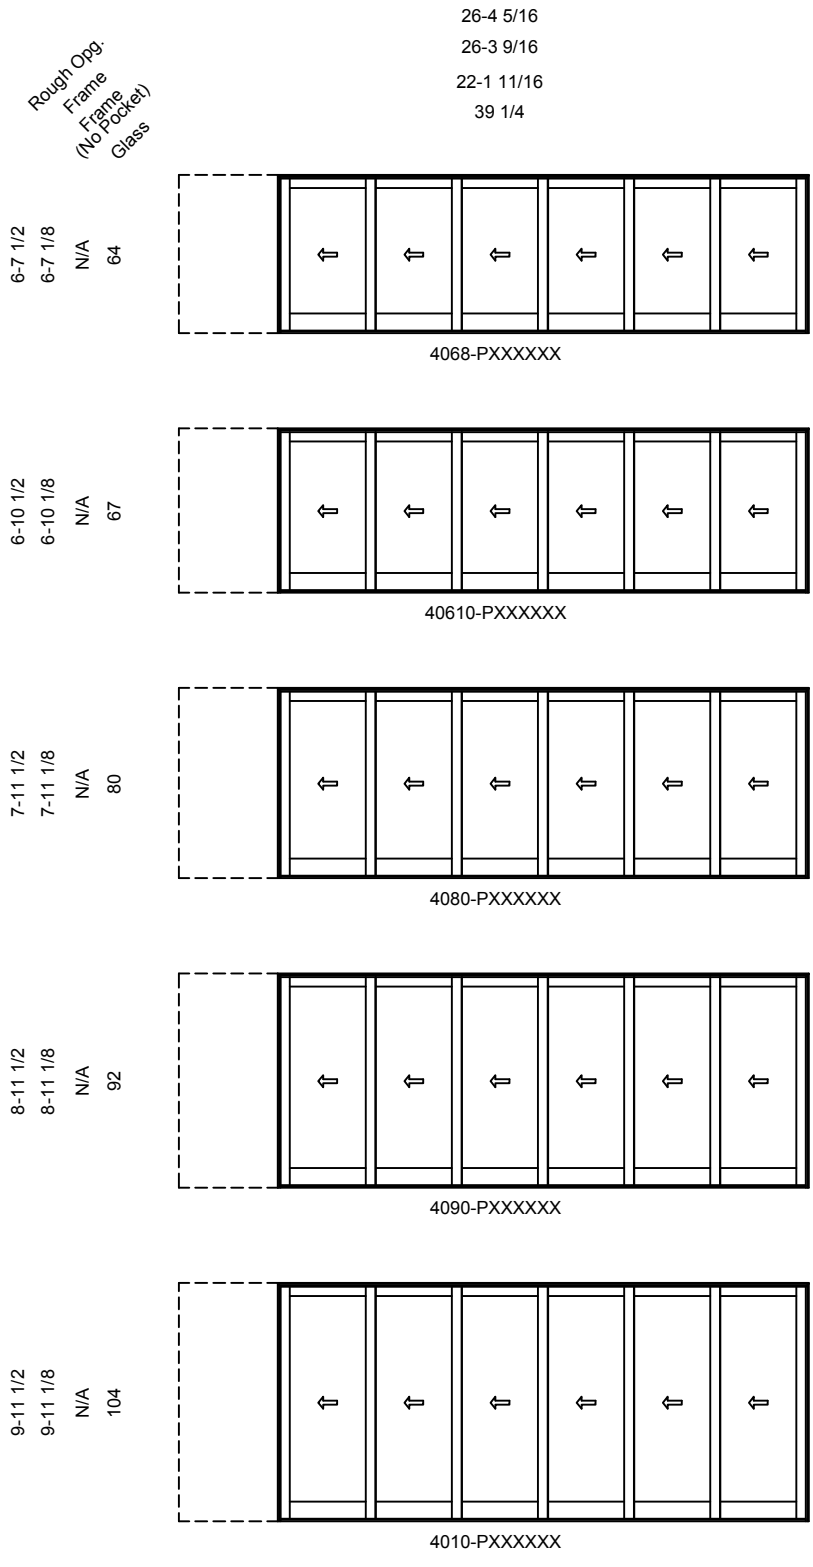
| Rough Opg. | Frame | Frame (No Pocket) | Glass | 15-10 5/16 | 15-9 9/16 | 13-1 11/16 | 21 1/4 | 19-4 5/16 | 19-3 9/16 | 16-1 11/16 | 27 1/4 |
|---|---|---|---|---|---|---|---|---|---|---|---|
| 6-7 1/2 | 6-7 1/8 | N/A | 64 |  2668-PXXXXXX | | | |  3068-PXXXXXX | | | |
| 6-10 1/2 | 6-10 1/8 | N/A | 67 |  26610-PXXXXXX | | | |  30610-PXXXXXX | | | |
| 7-11 1/2 | 7-11 1/8 | N/A | 80 |  2680-PXXXXXX | | | |  3080-PXXXXXX | | | |
| 8-11 1/2 | 8-11 1/8 | N/A | 92 |  2690-PXXXXXX | | | |  3090-PXXXXXX | | | |
| 9-11 1/2 | 9-11 1/8 | N/A | 104 |  2610-PXXXXXX | | | |  3010-PXXXXXX | | | |

# Pinnacle Series

## MULTI - SLIDE PATIO DOOR - FRENCH POCKET

ELEVATIONS

SCALE: 1/8" = 1'-0"

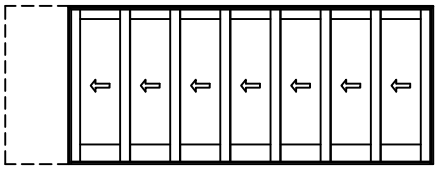
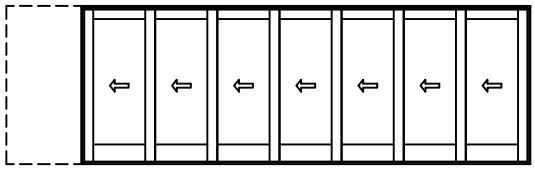
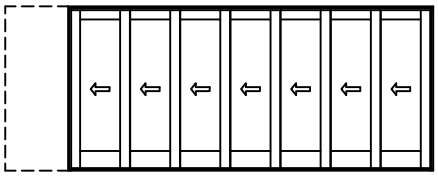
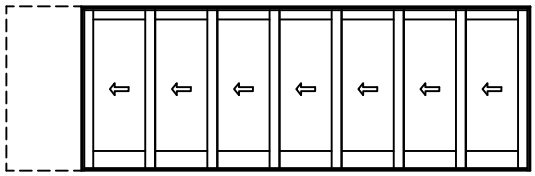
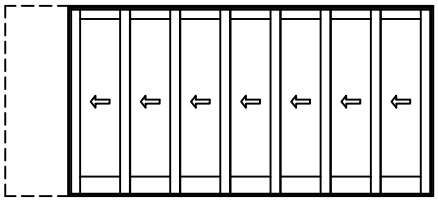
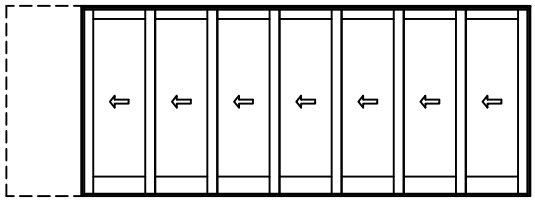
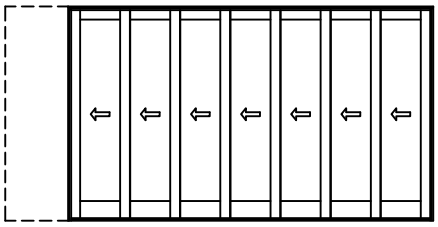
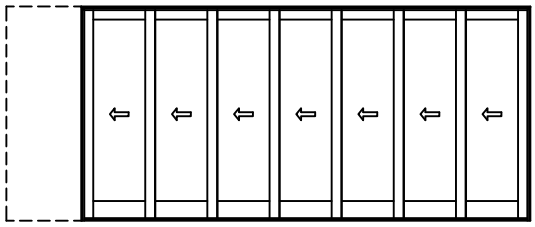
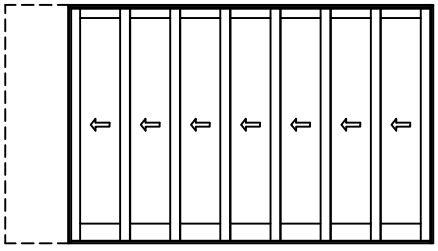
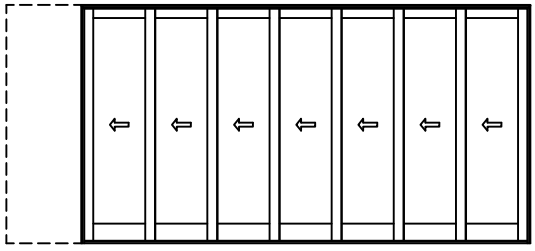


# Pinnacle Series

## MULTI - SLIDE PATIO DOOR - FRENCH POCKET

ELEVATIONS

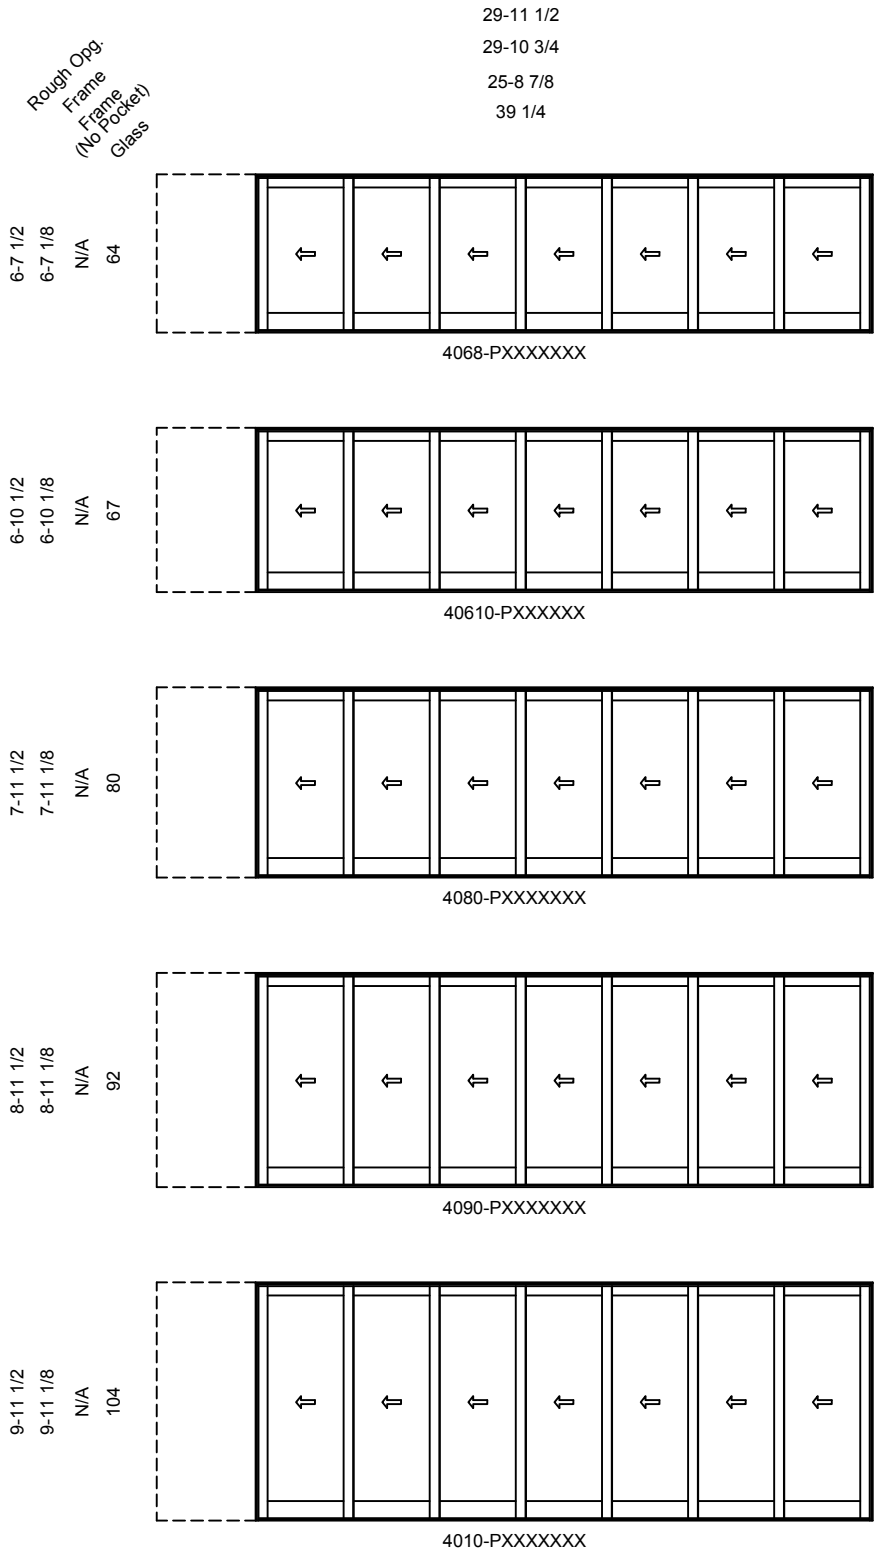
SCALE: 1/8" = 1'-0"

| Rough Opg. | Frame | Frame (No Pocket) | Glass | 17-11 1/2 / 17-10 3/4 / 15-2 7/8 / 21 1/4 | 21-11 1/2 / 21-10 3/4 / 18-8 7/8 / 27 1/4 |
|---|---|---|---|---|---|
| 6-7 1/2 | 6-7 1/8 | N/A | 64 |  2668-PXXXXXXX |  3068-PXXXXXXX |
| 6-10 1/2 | 6-10 1/8 | N/A | 67 |  26610-PXXXXXXX |  30610-PXXXXXX |
| 7-11 1/2 | 7-11 1/8 | N/A | 80 |  2680-PXXXXXXX |  3080-PXXXXXXX |
| 8-11 1/2 | 8-11 1/8 | N/A | 92 |  2690-PXXXXXXX |  3090-PXXXXXXX |
| 9-11 1/2 | 9-11 1/8 | N/A | 104 |  2610-PXXXXXXX |  3010-PXXXXXXX |

# Pinnacle Series

## MULTI - SLIDE PATIO DOOR - FRENCH POCKET

ELEVATIONS
SCALE: 1/8" = 1'-0"

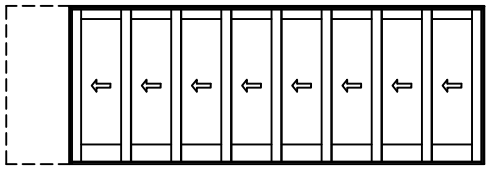
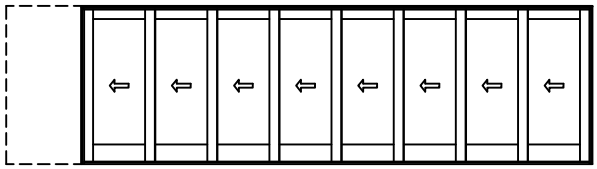
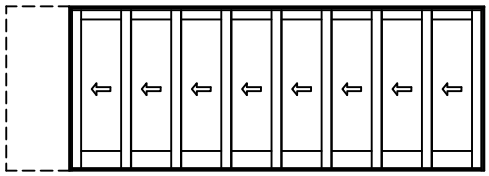
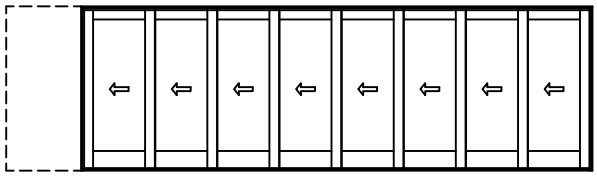
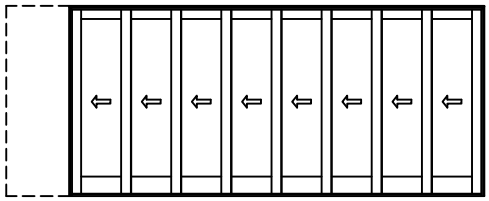
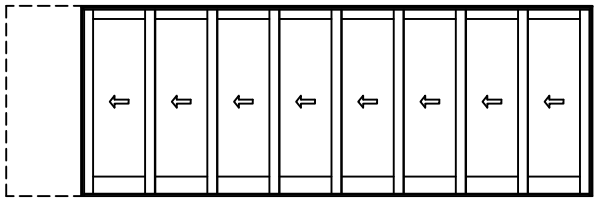
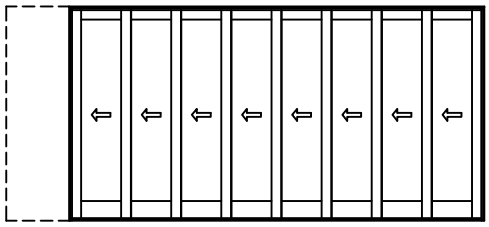
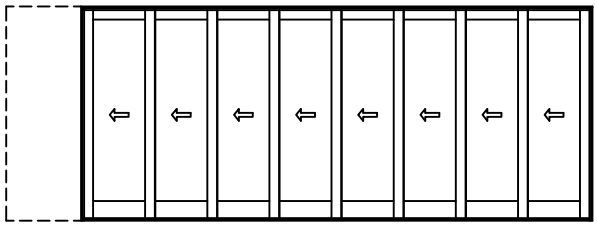
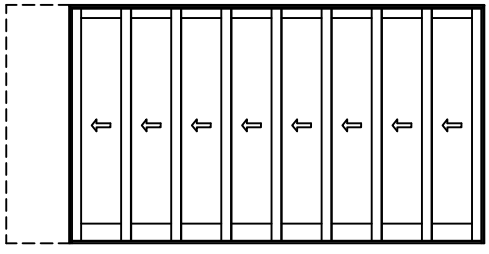
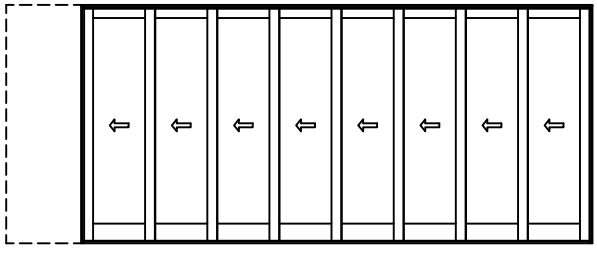


# Pinnacle Series

## MULTI - SLIDE PATIO DOOR - FRENCH POCKET

ELEVATIONS

SCALE: 1/8" = 1'-0"

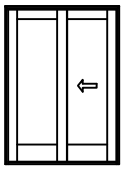
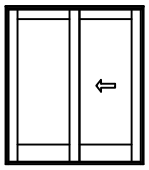
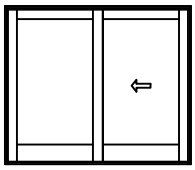
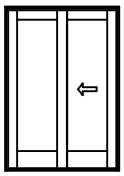
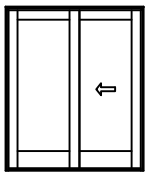
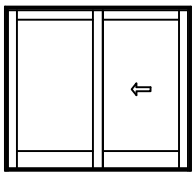
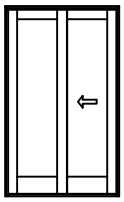
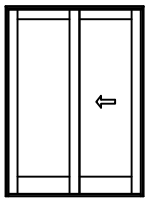
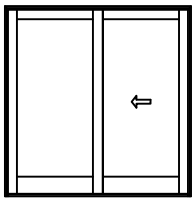
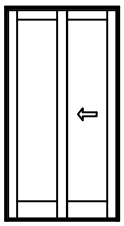
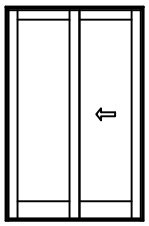
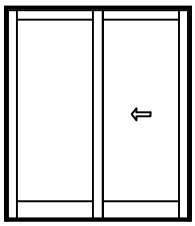
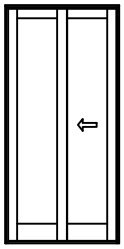
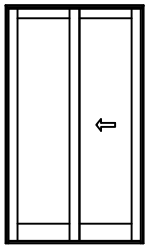
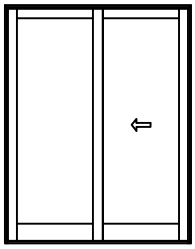
| Rough Opg. | Frame | Frame (No Pocket) | Glass | 19-12 11/16 / 19-11 15/16 | 24-6 11/16 / 24-5 15/16 |
|---|---|---|---|---|---|
| | | | | 17-4 1/16 | 21-4 1/16 |
| | | | | 21 1/4 | 27 1/4 |
| 6-7 1/2 | 6-7 1/8 | N/A | 64 |  2668-PXXXXXXXX |  2668-PXXXXXXXX |
| 6-10 1/2 | 6-10 1/8 | N/A | 67 |  26610-PXXXXXXXX |  26610-PXXXXXXXX |
| 7-11 1/2 | 7-11 1/8 | N/A | 80 |  2680-PXXXXXXXX |  2680-PXXXXXXXX |
| 8-11 1/2 | 8-11 1/8 | N/A | 92 |  2690-PXXXXXXXX |  2690-PXXXXXXXX |
| 9-11 1/2 | 9-11 1/8 | N/A | 104 |  2610-PXXXXXXXX |  2610-PXXXXXXXX |

# Pinnacle Series

## MULTI - SLIDE PATIO DOOR - FRENCH STACKING

ELEVATIONS

SCALE: 1/8" = 1'-0"

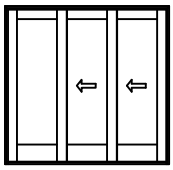
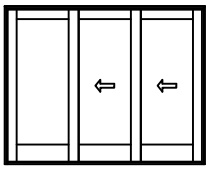
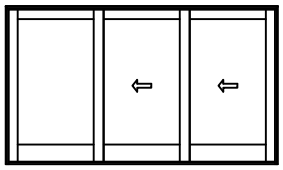
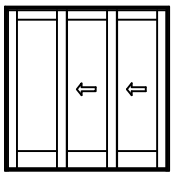
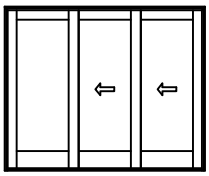
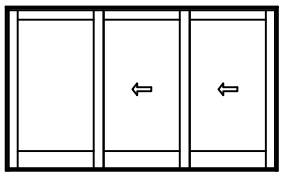
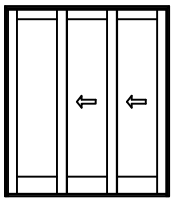
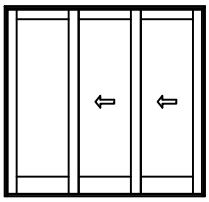
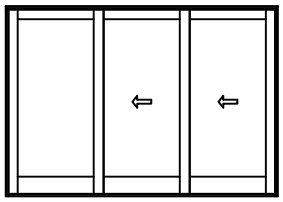
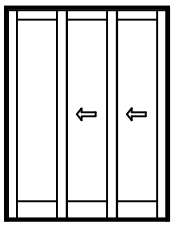
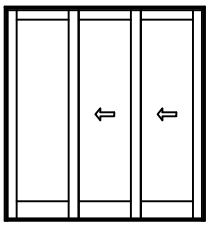
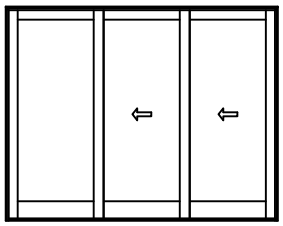
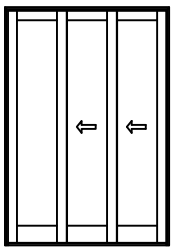
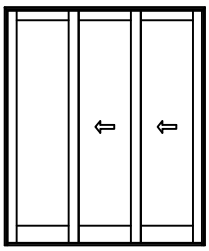
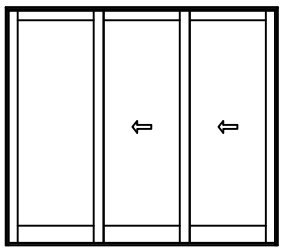
| Rough Opg. / Frame / Glass | 4-9 15/16 / 4-9 3/16 / 21 1/4 | 5-9 15/16 / 5-9 3/16 / 27 1/4 | 7-9 15/16 / 7-9 3/16 / 39 1/4 |
|---|---|---|---|
| 6-7 1/2 / 6-7 1/8 / 64 |  2668-OX |  3068-OX |  4068-OX |
| 6-10 1/2 / 6-10 1/8 / 67 |  26610-OX |  30610-OX |  40610-OX |
| 7-11 1/2 / 7-11 1/8 / 80 |  2680-OX |  3080-OX |  4080-OX |
| 8-11 1/2 / 8-11 1/8 / 92 |  2690-OX |  3090-OX |  4090-OX |
| 9-11 1/2 / 9-11 1/8 / 104 |  26100-OX |  30100-OX |  40100-OX |

# Pinnacle Series

## MULTI - SLIDE PATIO DOOR - FRENCH STACKING

ELEVATIONS

SCALE: 1/8" = 1'-0"

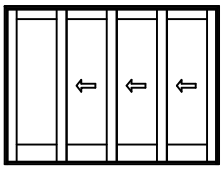
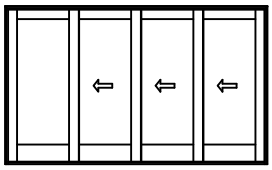
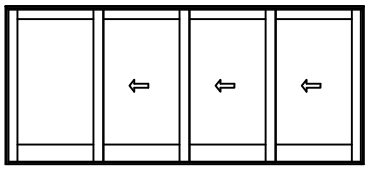
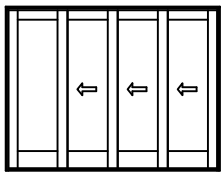
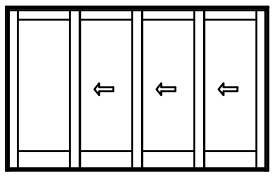
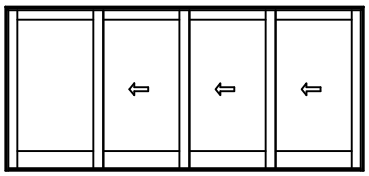
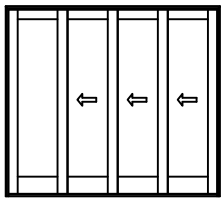
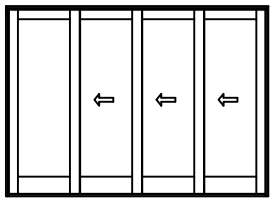
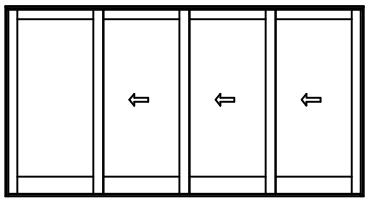
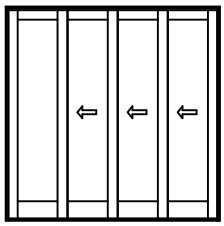
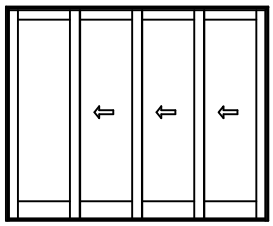
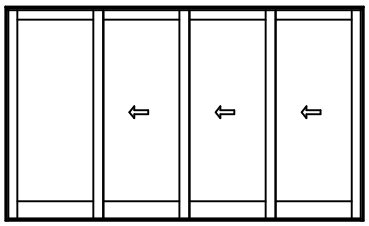
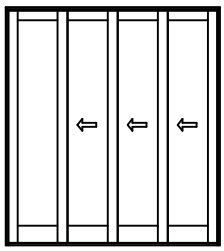
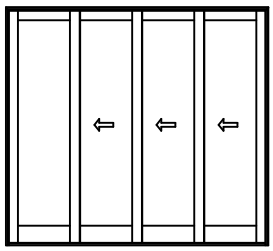
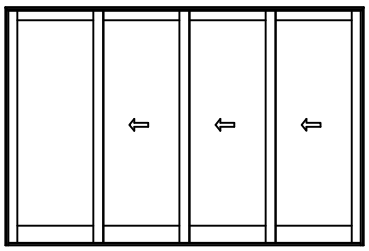
| Rough Opg.<br>Frame<br>Glass | 6-11 1/8<br>6-10 3/8<br>21 1/4 | 8-5 1/8<br>8-4 3/8<br>27 1/4 | 11-5 1/8<br>11-4 3/8<br>39 1/4 |
|---|---|---|---|
| 6-7 1/2<br>6-7 1/8<br>64 | <br>2668-OXX | <br>3068-OXX | <br>4068-OXX |
| 6-10 1/2<br>6-10 1/8<br>67 | <br>26610-OXX | <br>30610-OXX | <br>40610-OXX |
| 7-11 1/2<br>7-11 1/8<br>80 | <br>2680-OXX | <br>3080-OXX | <br>4080-OXX |
| 8-11 1/2<br>8-11 1/8<br>92 | <br>2690-OXX | <br>3090-OXX | <br>4090-OXX |
| 9-11 1/2<br>9-11 1/8<br>104 | <br>26100-OXX | <br>30100-OXX | <br>40100-OXX |

# Pinnacle Series

## MULTI - SLIDE PATIO DOOR - FRENCH STACKING

ELEVATIONS

SCALE: 1/8" = 1'-0"

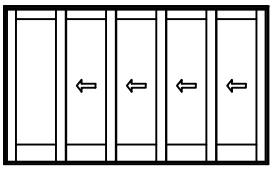
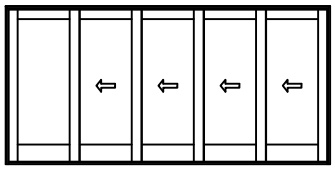
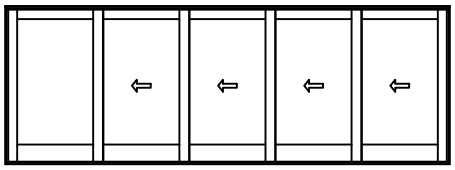
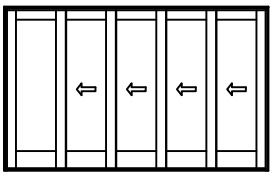
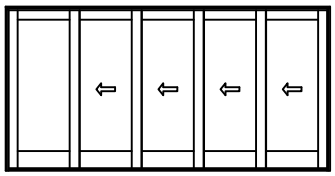
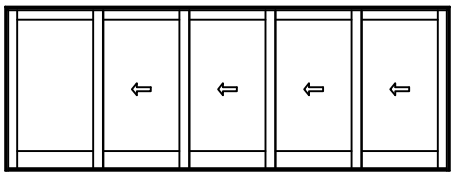
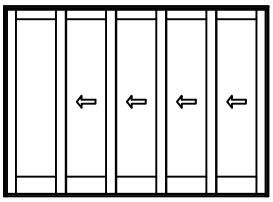
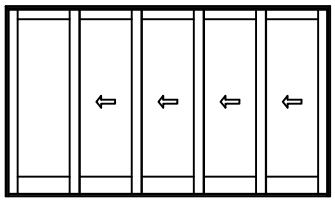
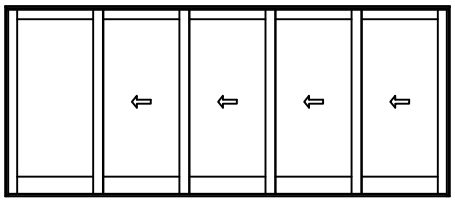
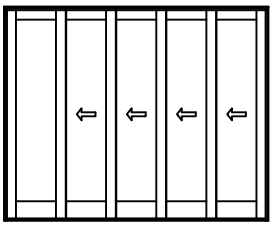
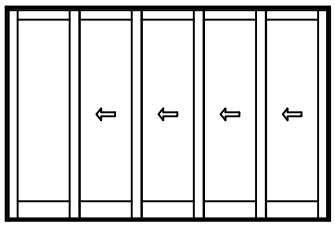
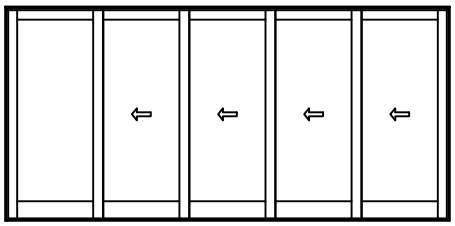
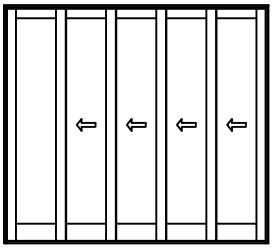
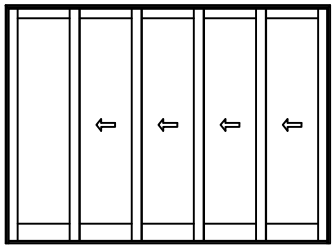
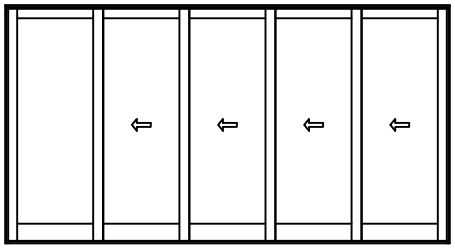
| Rough Opg. / Frame / Glass | 8-12 5/16<br>8-11 9/16<br>21 1/4 | 10-12 5/16<br>10-11 9/16<br>27 1/4 | 14-12 5/16<br>14-11 9/16<br>39 1/4 |
|---|---|---|---|
| 6-7 1/2<br>6-7 1/8<br>64 | <br>2668-OXXX | <br>3068-OXXX | <br>4068-OXXX |
| 6-10 1/2<br>6-10 1/8<br>67 | <br>26610-OXXX | <br>30610-OXXX | <br>40610-OXXX |
| 7-11 1/2<br>7-11 1/8<br>80 | <br>2680-OXXX | <br>3080-OXXX | <br>4080-OXXX |
| 8-11 1/2<br>8-11 1/8<br>92 | <br>2690-OXXX | <br>3090-OXXX | <br>4090-OXXX |
| 9-11 1/2<br>9-11 1/8<br>104 | <br>26100-OXXX | <br>30100-OXXX | <br>40100-OXXX |

# Pinnacle Series

## MULTI - SLIDE PATIO DOOR - FRENCH STACKING

ELEVATIONS

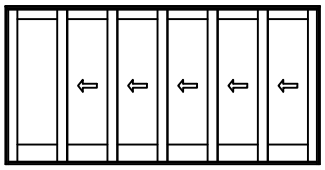
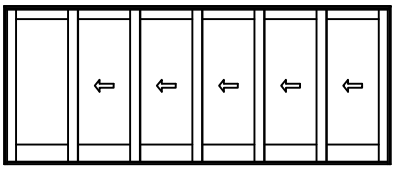
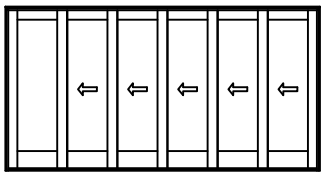
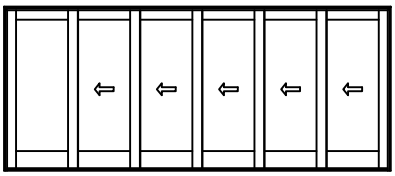
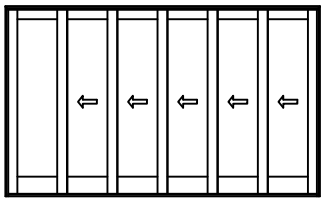
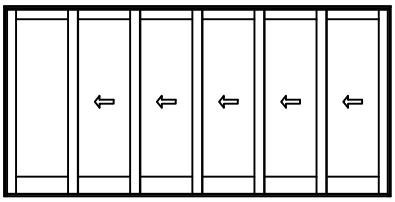
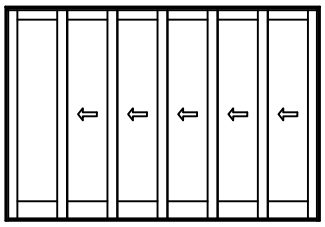
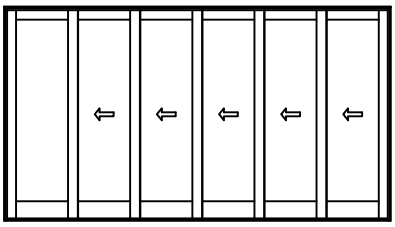
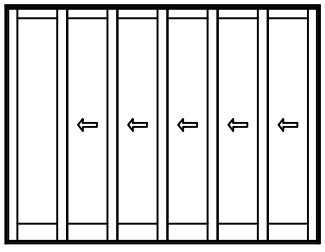
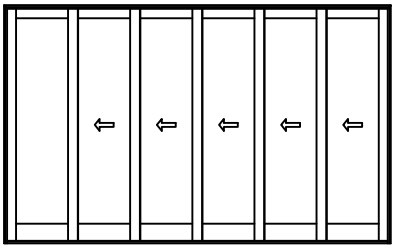
SCALE: 1/8" = 1'-0"

| Rough Opg. / Frame / Glass | 11-1 1/2<br>11-0 3/4<br>21 1/4 | 13-7 1/2<br>13-6 3/4<br>27 1/4 | 18-7 1/2<br>18-6 3/4<br>39 1/4 |
|---|---|---|---|
| 6-7 1/2<br>6-7 1/8<br>64 | <br>2668-OXXXX | <br>3068-OXXXX | <br>4068-OXXXX |
| 6-10 1/2<br>6-10 1/8<br>67 | <br>26610-OXXXX | <br>30610-OXXXX | <br>40610-OXXXX |
| 7-11 1/2<br>7-11 1/8<br>80 | <br>2680-OXXXX | <br>3080-OXXXX | <br>4080-OXXXX |
| 8-11 1/2<br>8-11 1/8<br>92 | <br>2690-OXXXX | <br>3090-OXXXX | <br>4090-OXXXX |
| 9-11 1/2<br>9-11 1/8<br>104 | <br>26100-OXXXX | <br>30100-OXXXX | <br>40100-OXXXX |

# Pinnacle Series

## MULTI - SLIDE PATIO DOOR - FRENCH STACKING

ELEVATIONS
SCALE: 1/8" = 1'-0"

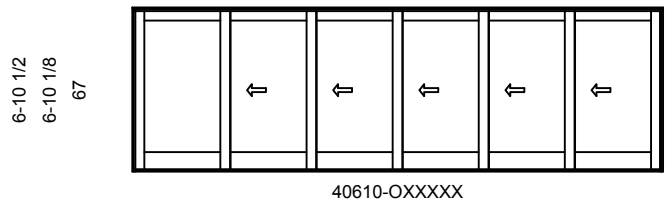
| Rough Opg.<br>Frame<br>Glass | 13-2 11/16<br>13-1 15/16<br>21 1/4 | 16-2 11/16<br>16-1 15/16<br>27 1/4 |
|---|---|---|
| 6-7 1/2<br>6-7 1/8<br>64 | <br>2668-OXXXXX | <br>3068-OXXXXX |
| 6-10 1/2<br>6-10 1/8<br>67 | <br>26610-OXXXXX | <br>30610-OXXXXX |
| 7-11 1/2<br>7-11 1/8<br>80 | <br>2680-OXXXXX | <br>3080-OXXXXX |
| 8-11 1/2<br>8-11 1/8<br>92 | <br>2690-OXXXXX | <br>3090-OXXXXX |
| 9-11 1/2<br>9-11 1/8<br>104 | <br>26100-OXXXXX | <br>30100-OXXXXX |

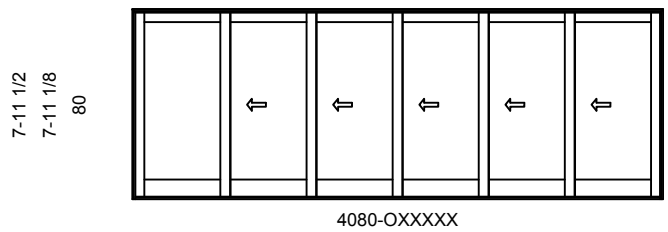
# Pinnacle Series

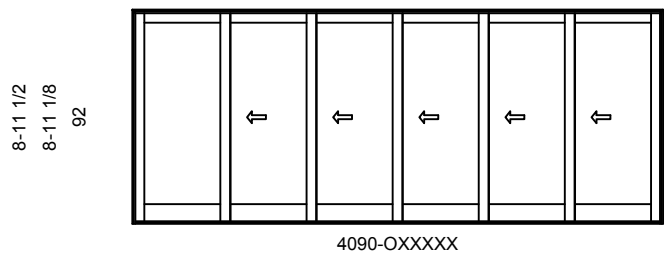
## MULTI - SLIDE PATIO DOOR - FRENCH STACKING

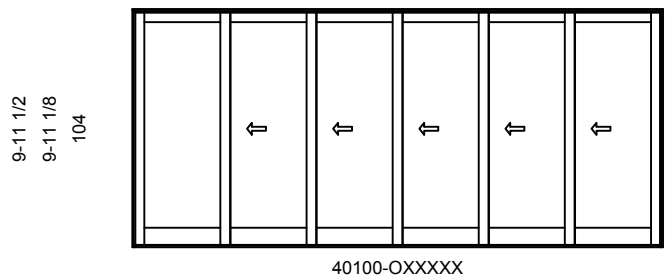
ELEVATIONS
SCALE: 1/8" = 1'-0"



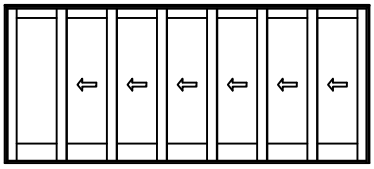
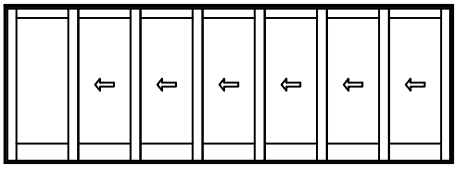
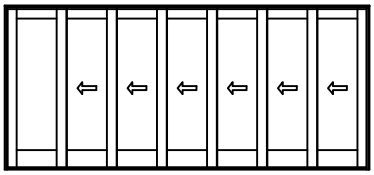
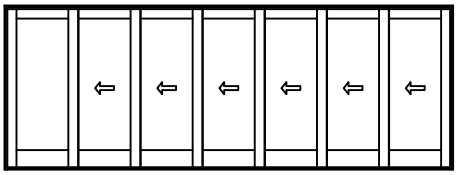
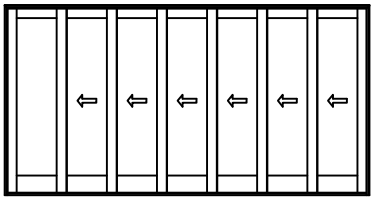
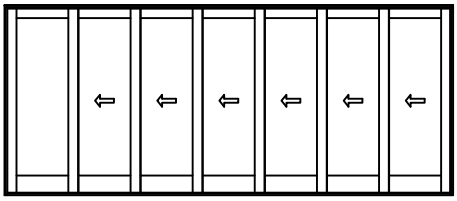
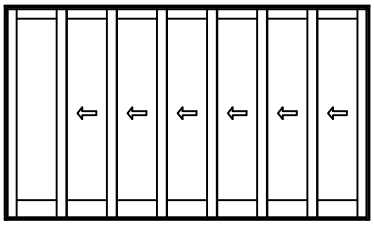
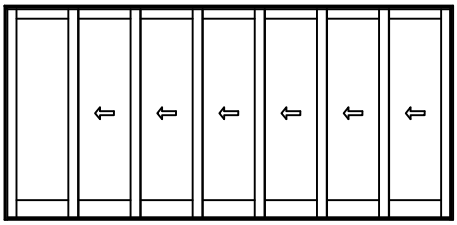
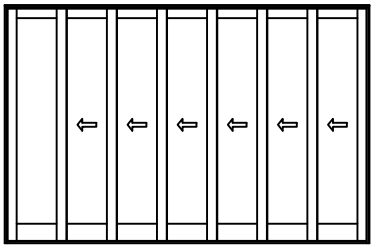
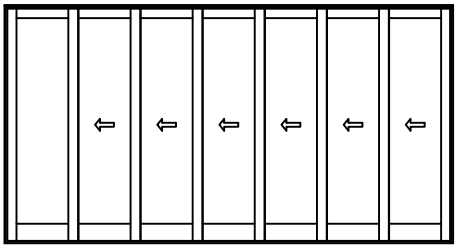



# Pinnacle Series

## MULTI - SLIDE PATIO DOOR - FRENCH STACKING

ELEVATIONS

SCALE: 1/8" = 1'-0"

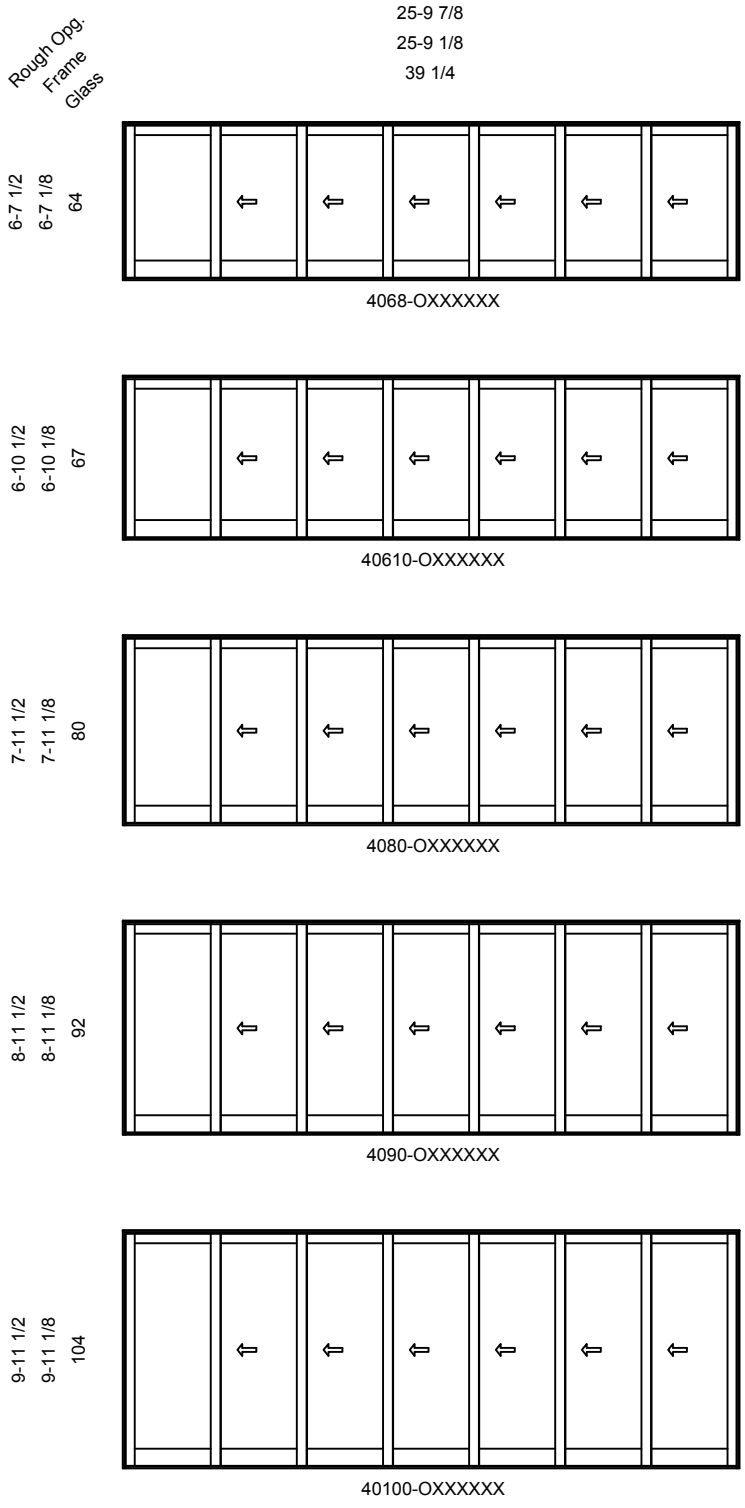
| Rough Opg. / Frame / Glass | 15-3 7/8 / 15-3 1/8 / 21 1/4 | 18-9 7/8 / 18-9 1/8 / 27 1/4 |
|---|---|---|
| 6-7 1/2 / 6-7 1/8 / 64 |  2668-OXXXXXX |  3068-OXXXXXX |
| 6-10 1/2 / 6-10 1/8 / 67 |  26610-OXXXXXX |  30610-OXXXXXX |
| 7-11 1/2 / 7-11 1/8 / 80 |  2680-OXXXXXX |  3080-OXXXXXX |
| 8-11 1/2 / 8-11 1/8 / 92 |  2690-OXXXXXX |  3090-OXXXXXX |
| 9-11 1/2 / 9-11 1/8 / 104 |  26100-OXXXXXX |  30100-OXXXXXX |

# Pinnacle Series

## MULTI - SLIDE PATIO DOOR - FRENCH STACKING

ELEVATIONS

SCALE: 1/8" = 1'-0"

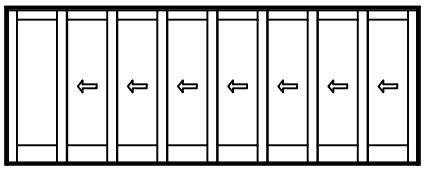
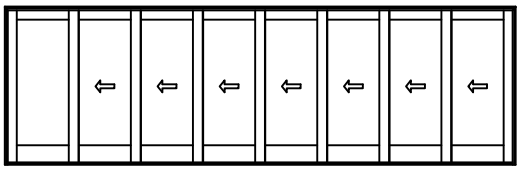
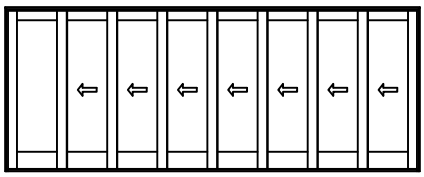
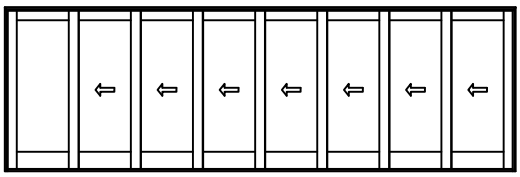
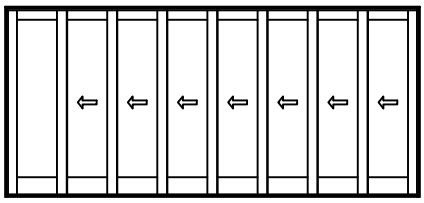
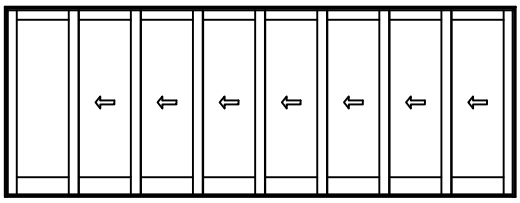
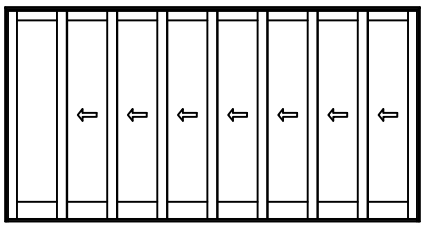
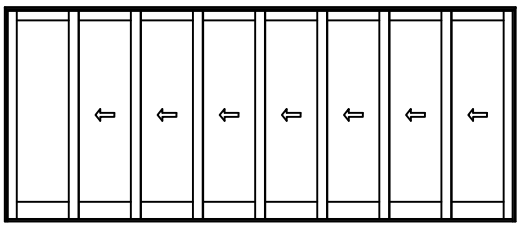
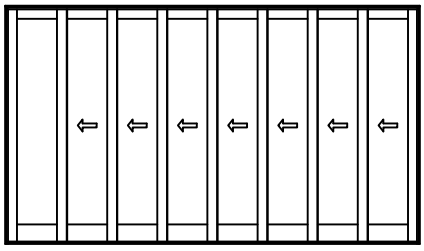
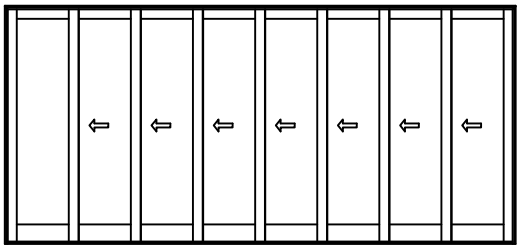


# Pinnacle Series

## MULTI - SLIDE PATIO DOOR - FRENCH STACKING

ELEVATIONS

SCALE: 1/8" = 1'-0"

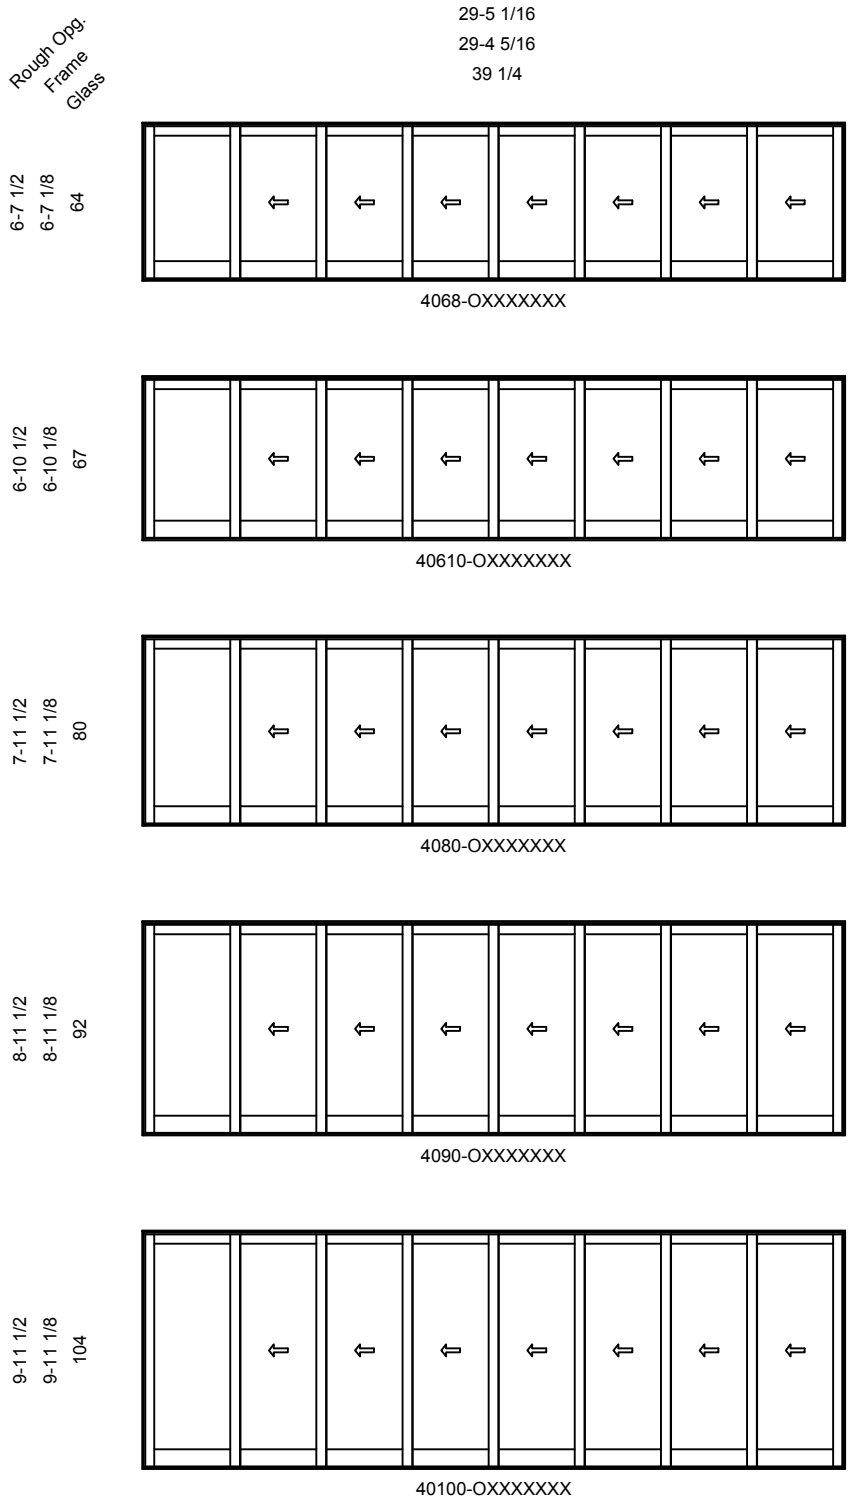
| Rough Opg. / Frame / Glass | 17-5 1/16<br>17-4 5/16<br>21 1/4 | 21-5 1/16<br>21-4 5/16<br>27 1/4 |
|---|---|---|
| 6-7 1/2<br>6-7 1/8<br>64 | <br>2668-OXXXXXXX | <br>3068-OXXXXXXX |
| 6-10 1/2<br>6-10 1/8<br>67 | <br>26610-OXXXXXXX | <br>30610-OXXXXXXX |
| 7-11 1/2<br>7-11 1/8<br>80 | <br>2680-OXXXXXXX | <br>3080-OXXXXXXX |
| 8-11 1/2<br>8-11 1/8<br>92 | <br>2690-OXXXXXXX | <br>3090-OXXXXXXX |
| 9-11 1/2<br>9-11 1/8<br>104 | <br>26100-OXXXXXXX | <br>30100-OXXXXXXX |

# Pinnacle Series

## MULTI - SLIDE PATIO DOOR - FRENCH STACKING

ELEVATIONS

SCALE: 1/8" = 1'-0"



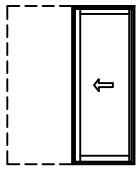
# Pinnacle Series

## MULTI - SLIDE PATIO DOOR - NARROW POCKET

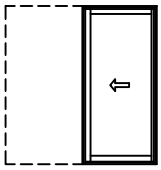
ELEVATIONS

SCALE: 1/8" = 1'-0"

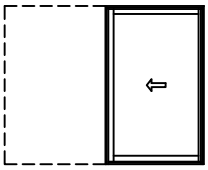
| Rough Opg. | 5-4 3/8 | 6-4 3/8 | 8-4 3/8 |
|---|---|---|---|
| Frame | 5-3 5/8 | 6-3 5/8 | 8-3 5/8 |
| Frame (No Pocket) | 2-7 3/4 | 3-1 3/4 | 4-1 3/4 |
| Glass | 25 | 31 | 43 |
| 6-7 1/2 | | | |
| 6-7 1/8 | | | |
| N/A | | | |
| 71 3/4 | | | |



2668-PX

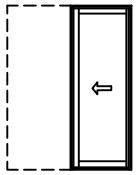


3068-PX

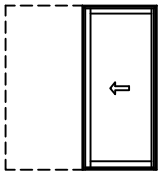


4068-PX

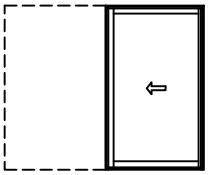
| | | | |
|---|---|---|---|
| 6-10 1/2 | | | |
| 6-10 1/8 | | | |
| N/A | | | |
| 74 3/4 | | | |



26610-PX

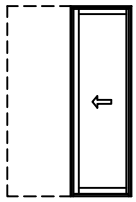


30610-PX

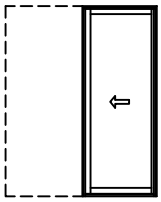


40610-PX

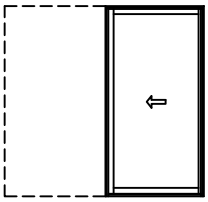
| | | | |
|---|---|---|---|
| 7-11 1/2 | | | |
| 7-11 1/8 | | | |
| N/A | | | |
| 87 3/4 | | | |



2680-PX



3080-PX



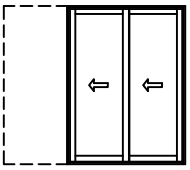
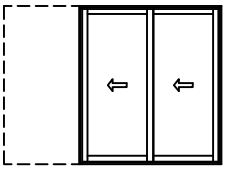
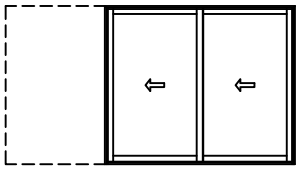
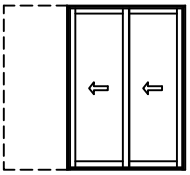
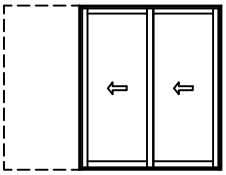
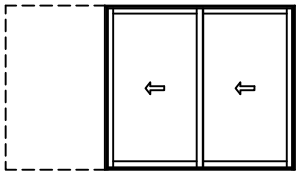
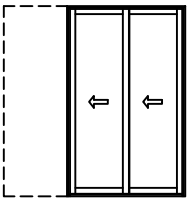
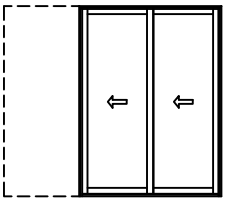
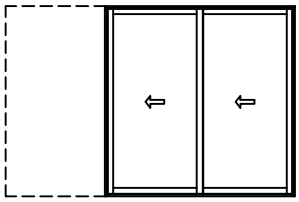
4080-PX

# Pinnacle Series

## MULTI - SLIDE PATIO DOOR - NARROW POCKET

ELEVATIONS

SCALE: 1/8" = 1'-0"

| Rough Opg. | 7-7 7/16 | 9-1 7/16 | 12-1 7/16 |
|---|---|---|---|
| Frame | 7-6 11/16 | 9-0 11/16 | 12-0 11/16 |
| Frame (No Pocket) | 4-10 13/16 | 5-10 13/16 | 7-10 13/16 |
| Glass | 25 | 31 | 43 |
| 6-7 1/2 / 6-7 1/8 / N/A / 71 3/4 |  2668-PXX |  3068-PXX |  4068-PXX |
| 6-10 1/2 / 6-10 1/8 / N/A / 74 3/4 |  26610-PXX |  30610-PXX |  40610-PXX |
| 7-11 1/2 / 7-11 1/8 / N/A / 87 3/4 |  2680-PXX |  3080-PXX |  4080-PXX |

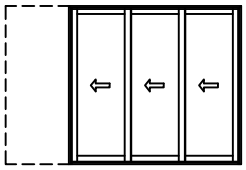
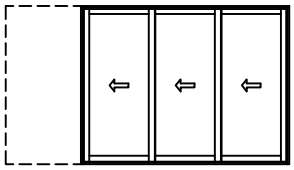
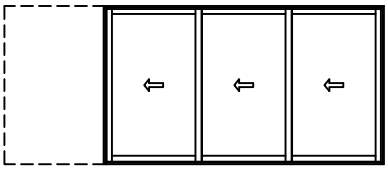
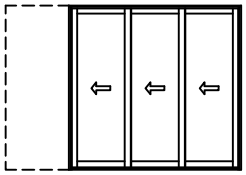
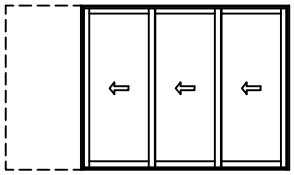
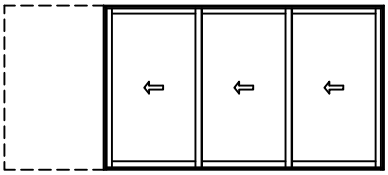
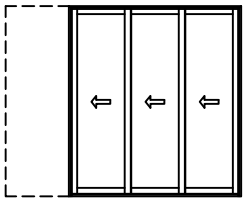
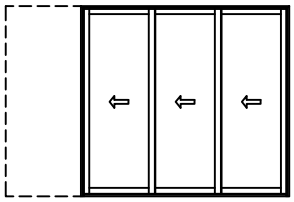
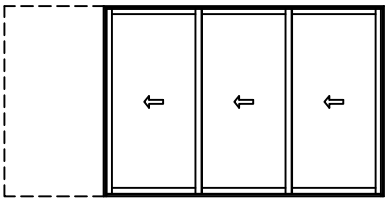
# Pinnacle Series

## MULTI - SLIDE PATIO DOOR - NARROW POCKET

ELEVATIONS

SCALE: 1/8" = 1'-0"

| Rough Opg. | 9-10 1/2 | 11-10 1/2 | 15-10 1/2 |
|---|---|---|---|
| Frame | 9-9 3/4 | 11-9 3/4 | 15-9 3/4 |
| Frame (No Pocket) | 7-1 7/8 | 8-7 7/8 | 11-7 7/8 |
| Glass | 25 | 31 | 43 |

| | | | |
|---|---|---|---|
| 6-7 1/2 / 6-7 1/8 / N/A / 71 3/4 |  2668-PXXX |  3068-PXXX |  4068-PXXX |
| 6-10 1/2 / 6-10 1/8 / N/A / 74 3/4 |  26610-PXXX |  30610-PXXX |  40610-PXXX |
| 7-11 1/2 / 7-11 1/8 / N/A / 87 3/4 |  2680-PXXX |  3080-PXXX |  4080-PXXX |

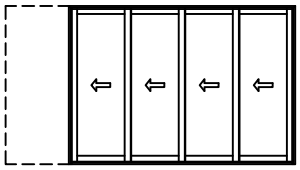
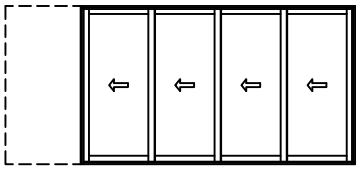
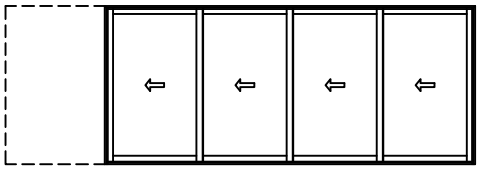
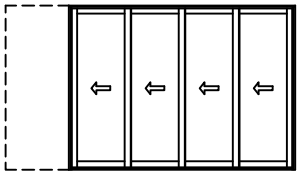
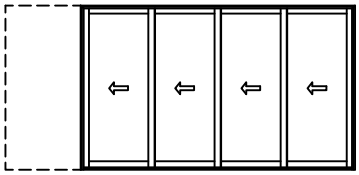
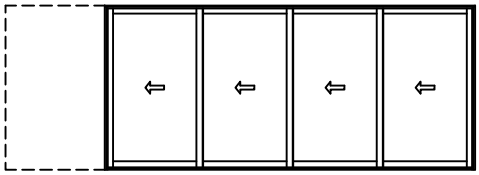
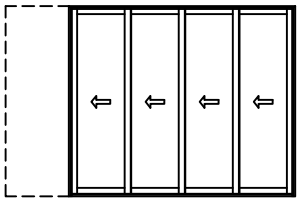
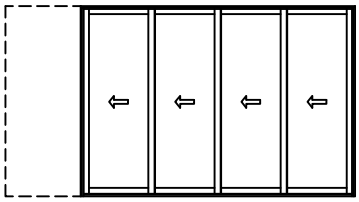
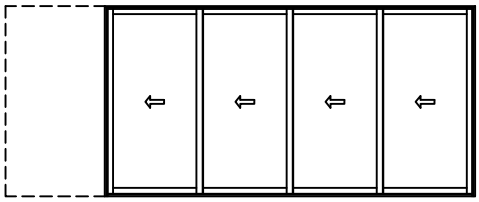
# Pinnacle Series

## MULTI - SLIDE PATIO DOOR - NARROW POCKET

ELEVATIONS

SCALE: 1/8" = 1'-0"

| Rough Opg. | 12-1 9/16 | 14-7 9/16 | 19-7 9/16 |
|---|---|---|---|
| Frame | 12-0 13/16 | 14-6 13/16 | 19-6 13/16 |
| Frame (No Pocket) | 9-4 15/16 | 11-4 15/16 | 15-4 15/16 |
| Glass | 25 | 31 | 43 |

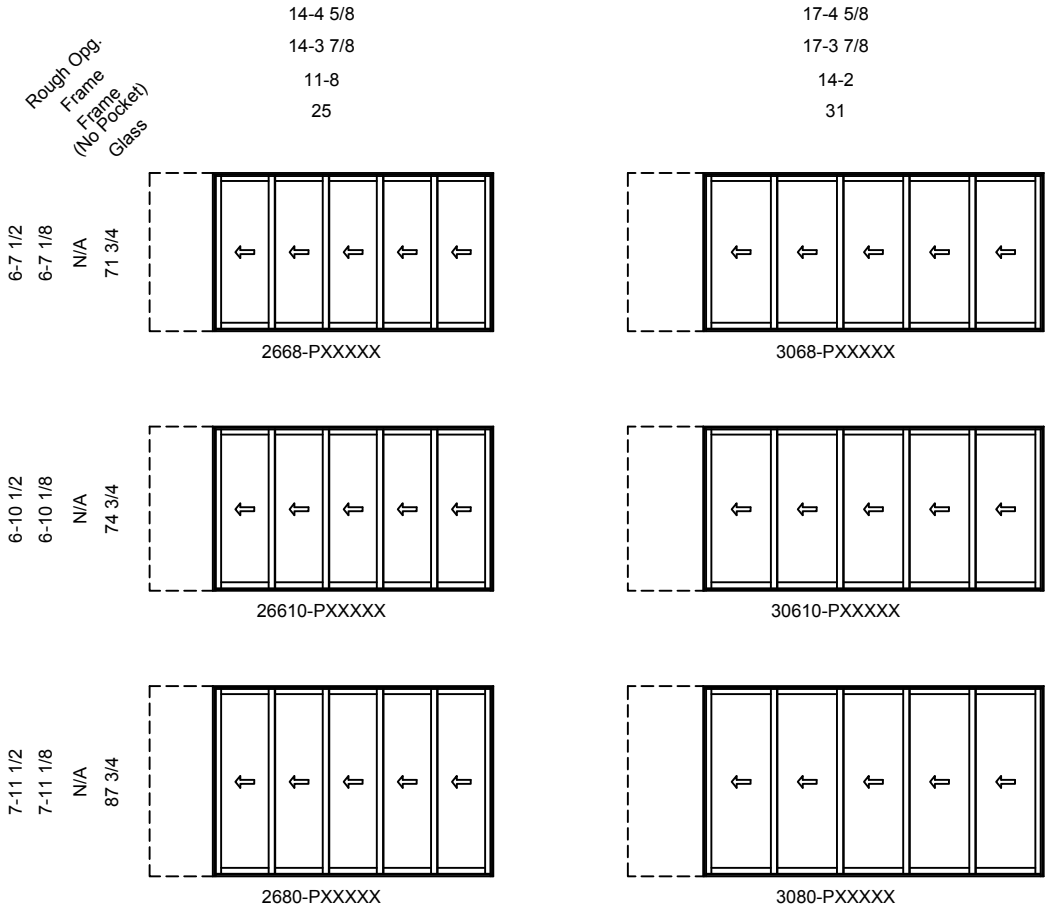
| | | | |
|---|---|---|---|
| 6-7 1/2 / 6-7 1/8 / N/A / 71 3/4 |  2668-PXXXX |  3068-PXXXX |  4068-PXXXX |
| 6-10 1/2 / 6-10 1/8 / N/A / 74 3/4 |  26610-PXXXX |  30610-PXXXX |  40610-PXXXX |
| 7-11 1/2 / 7-11 1/8 / N/A / 87 3/4 |  2680-PXXXX |  3080-PXXXX |  4080-PXXXX |

# Pinnacle Series

## MULTI - SLIDE PATIO DOOR - NARROW POCKET

ELEVATIONS

SCALE: 1/8" = 1'-0"

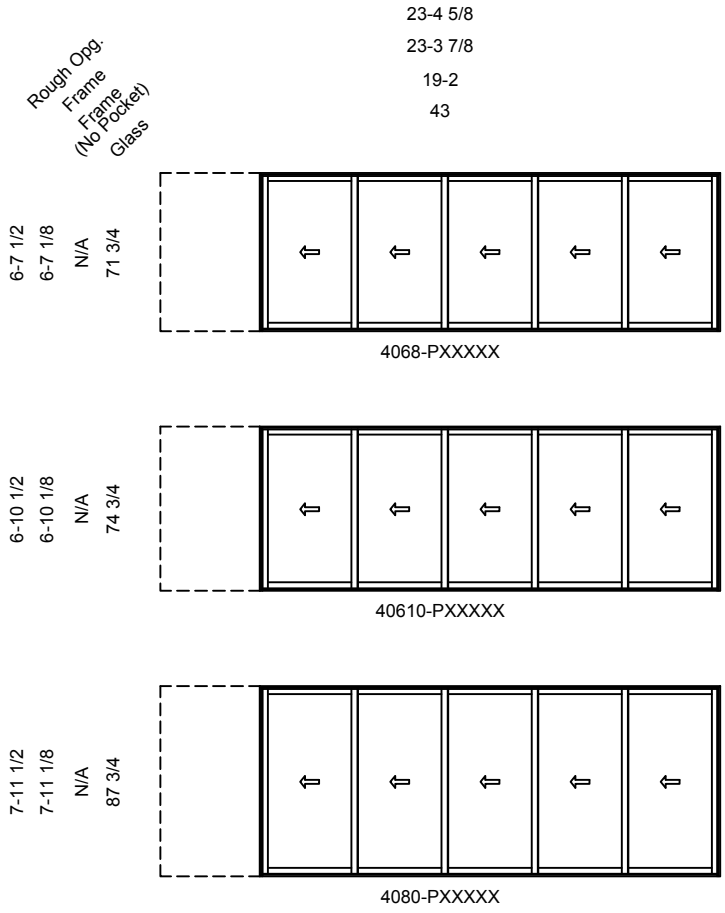


# Pinnacle Series

## MULTI - SLIDE PATIO DOOR - NARROW POCKET

ELEVATIONS

SCALE: 1/8" = 1'-0"



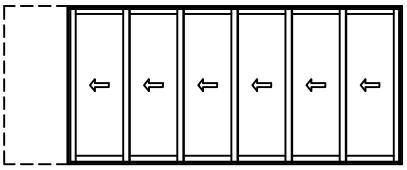
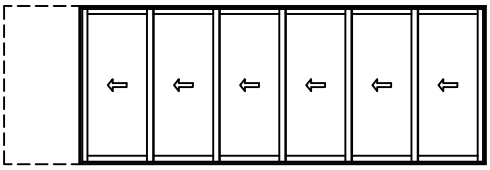
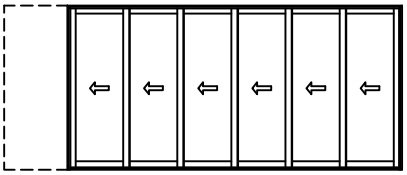
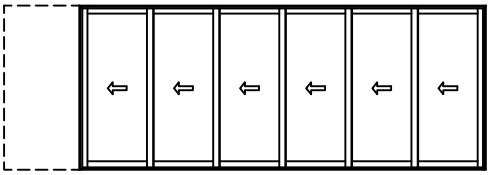
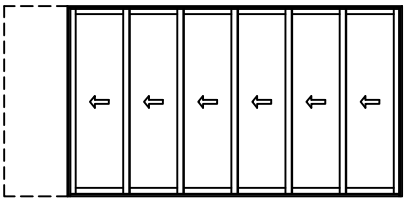
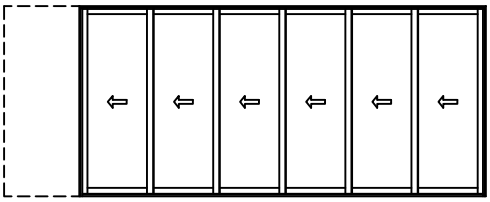
# Pinnacle Series

## MULTI - SLIDE PATIO DOOR - NARROW POCKET

ELEVATIONS

SCALE: 1/8" = 1'-0"

| Rough Opg. | 16-7 11/16 | 20-1 11/16 |
|---|---|---|
| Frame | 16-6 15/16 | 20-0 15/16 |
| Frame (No Pocket) | 13-11 1/16 | 16-11 1/16 |
| Glass | 25 | 31 |

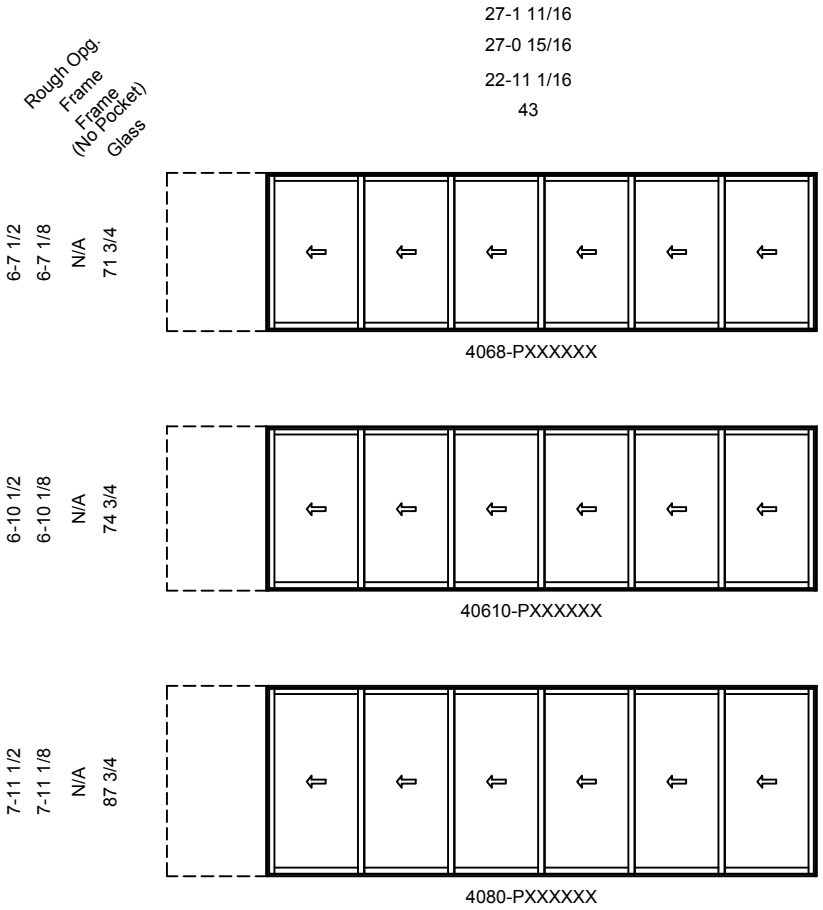
| | | | | | |
|---|---|---|---|---|---|
| 6-7 1/2 | 6-7 1/8 | N/A | 71 3/4 |  |  |
| | | | | 2668-PXXXXXX | 3068-PXXXXXX |
| 6-10 1/2 | 6-10 1/8 | N/A | 74 3/4 |  |  |
| | | | | 26610-PXXXXXX | 30610-PXXXXXX |
| 7-11 1/2 | 7-11 1/8 | N/A | 87 3/4 |  |  |
| | | | | 2680-PXXXXXX | 3080-PXXXXXX |

# Pinnacle Series

## MULTI - SLIDE PATIO DOOR - NARROW POCKET

ELEVATIONS

SCALE: 1/8" = 1'-0"



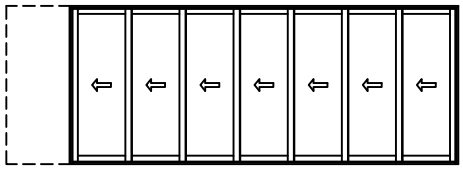
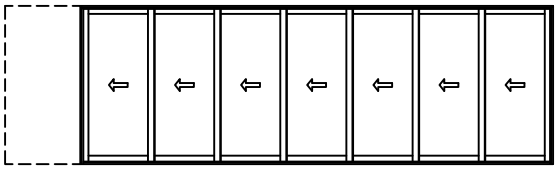
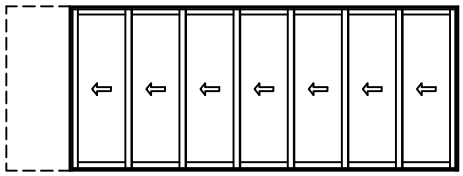
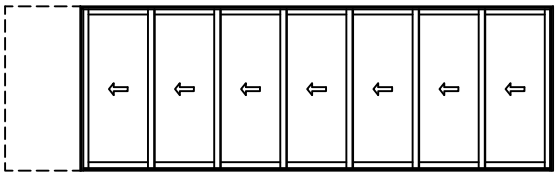
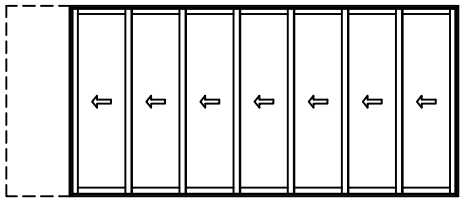
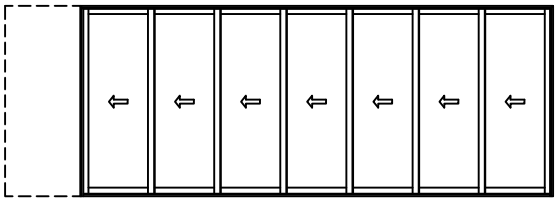
# Pinnacle Series

## MULTI - SLIDE PATIO DOOR - NARROW POCKET

ELEVATIONS

SCALE: 1/8" = 1'-0"

| Rough Opg. | 18-10 3/4 | 22-10 3/4 |
|---|---|---|
| Frame | 18-10 | 22-10 |
| Frame (No Pocket) | 16-2 1/8 | 19-8 1/8 |
| Glass | 25 | 31 |

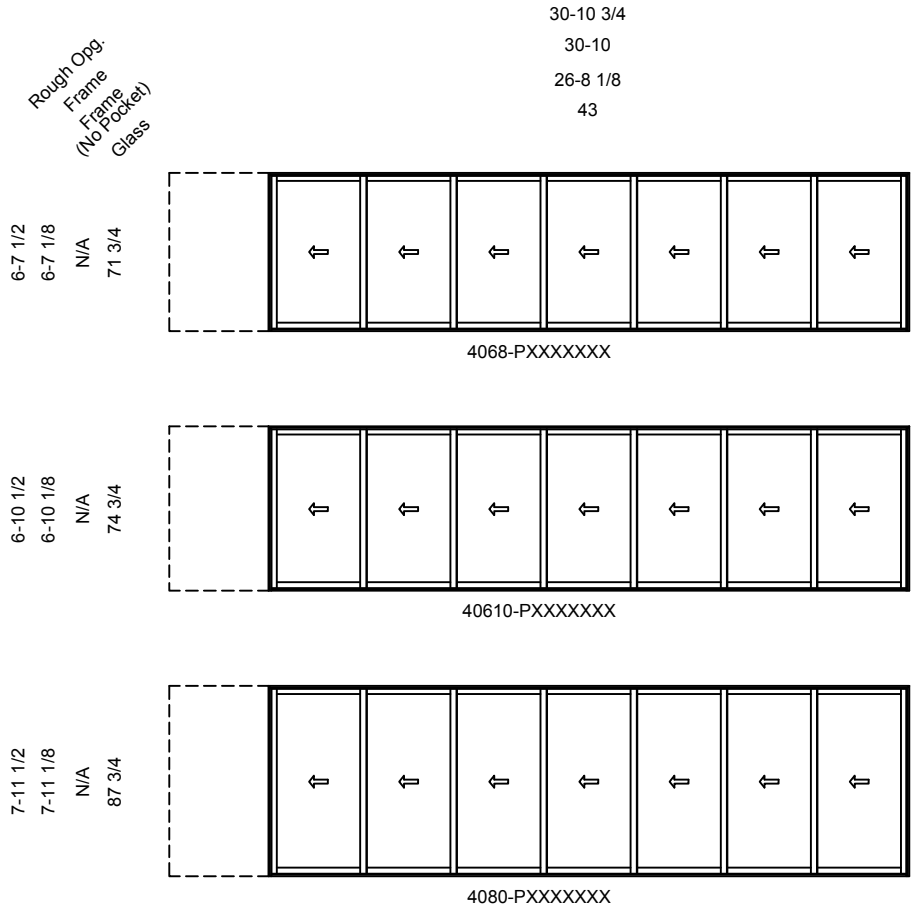
| | | | | | |
|---|---|---|---|---|---|
| 6-7 1/2 | 6-7 1/8 | N/A | 71 3/4 |  |  |
| | | | | 2668-PXXXXXXX | 3068-PXXXXXXX |
| 6-10 1/2 | 6-10 1/8 | N/A | 74 3/4 |  |  |
| | | | | 26610-PXXXXXXX | 30610-PXXXXXXX |
| 7-11 1/2 | 7-11 1/8 | N/A | 87 3/4 |  |  |
| | | | | 2680-PXXXXXXX | 3080-PXXXXXXX |

# Pinnacle Series

## MULTI - SLIDE PATIO DOOR - NARROW POCKET

ELEVATIONS

SCALE: 1/8" = 1'-0"

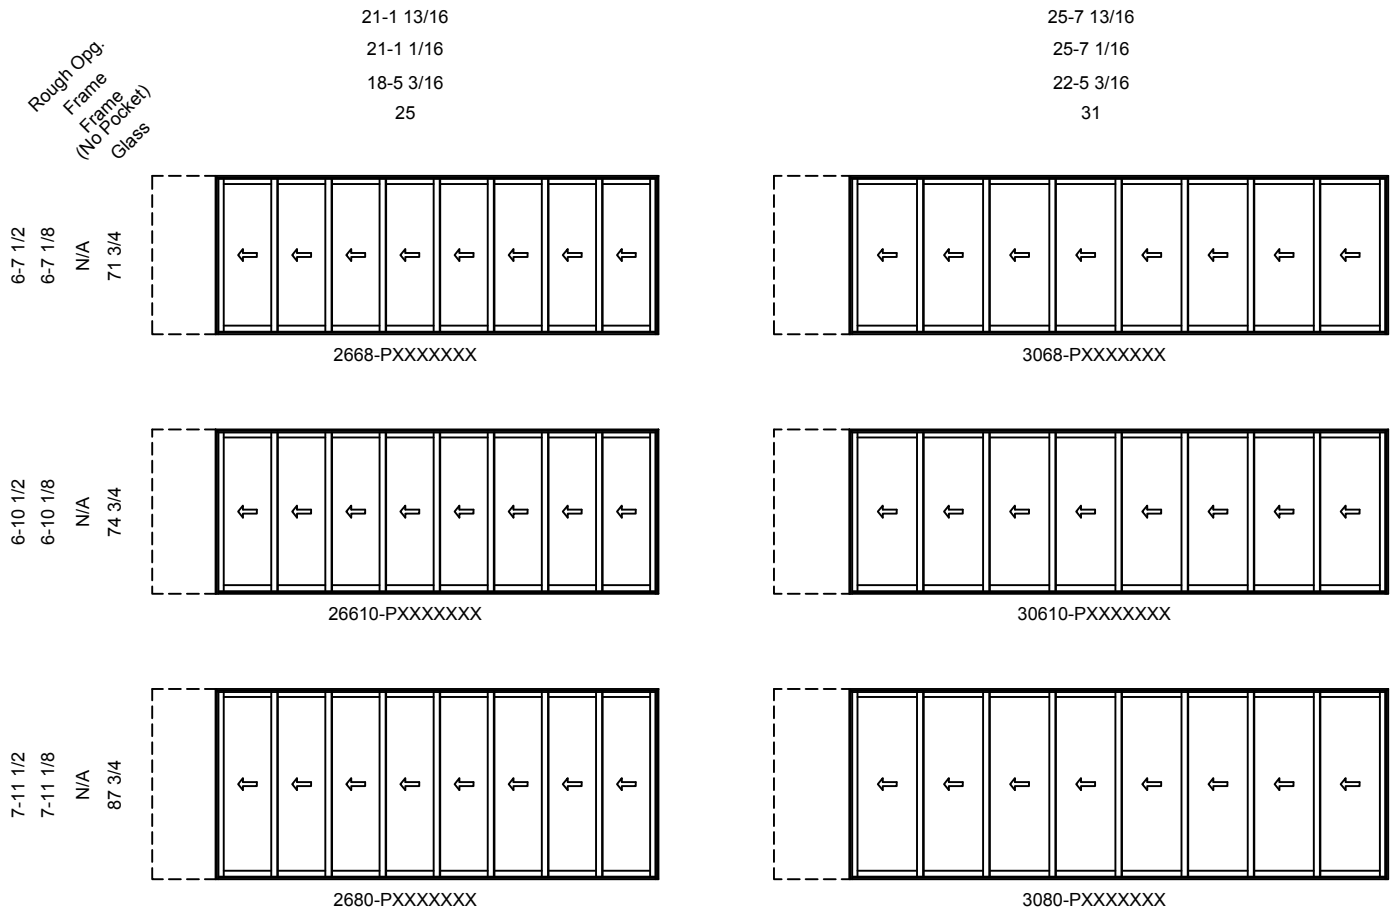


# Pinnacle Series

## MULTI - SLIDE PATIO DOOR - NARROW POCKET

ELEVATIONS

SCALE: 1/8" = 1'-0"

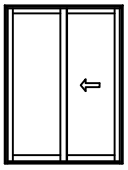
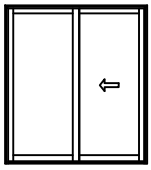
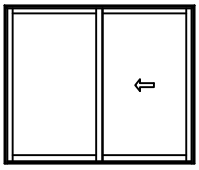
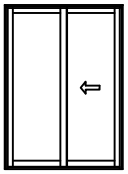
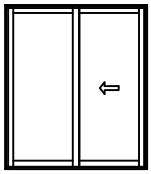
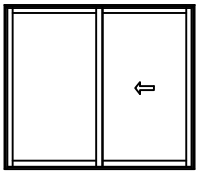
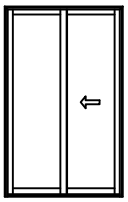
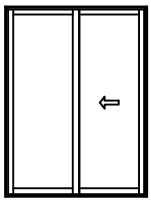
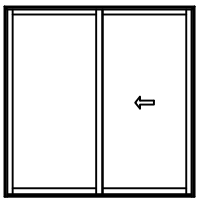


# Pinnacle Series

## MULTI - SLIDE PATIO DOOR - NARROW STACKING

ELEVATIONS

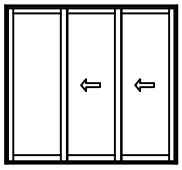
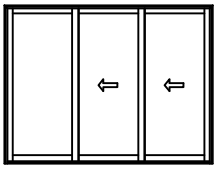
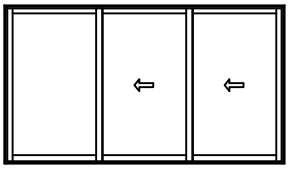
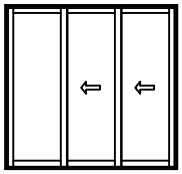
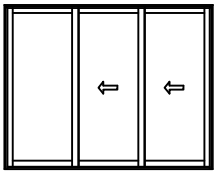
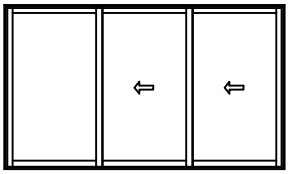
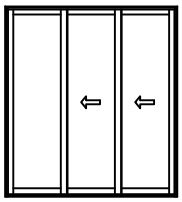
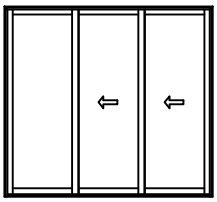
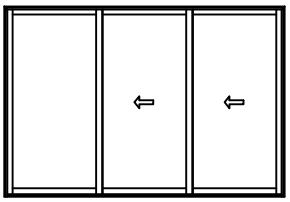
SCALE: 1/8" = 1'-0"

| Rough Opg. / Frame / Glass | 4-11 13/16<br>4-11 1/16<br>25 | 5-11 13/16<br>5-11 1/16<br>31 | 7-11 13/16<br>7-11 1/16<br>43 |
|---|---|---|---|
| 6-7 1/2<br>6-7 1/8<br>71 3/4 | <br>2668-OX | <br>3068-OX | <br>4068-OX |
| 6-10 1/2<br>6-10 1/8<br>74 3/4 | <br>26610-OX | <br>30610-OX | <br>40610-OX |
| 7-11 1/2<br>7-11 1/8<br>87 3/4 | <br>2680-OX | <br>3080-OX | <br>4080-OX |

# Pinnacle Series

## MULTI - SLIDE PATIO DOOR - NARROW STACKING

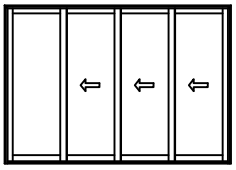
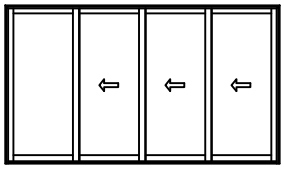
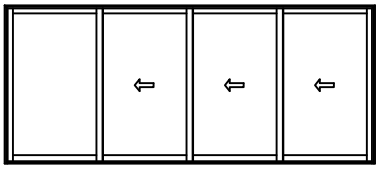
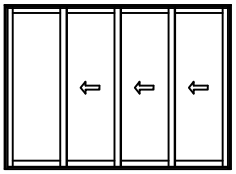
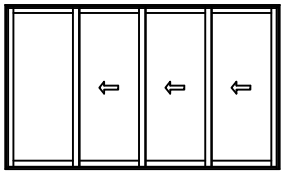
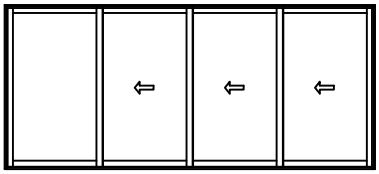
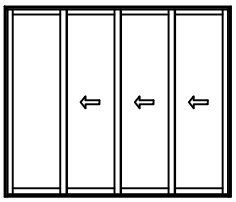
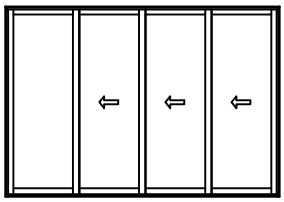
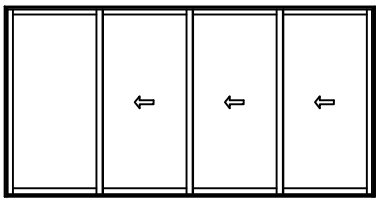
ELEVATIONS
SCALE: 1/8" = 1'-0"

| Rough Opg. | 7-2 7/8 | 8-8 7/8 | 11-8 7/8 |
|---|---|---|---|
| Frame | 7-2 1/8 | 8-8 1/8 | 11-8 1/8 |
| Glass | 25 | 31 | 43 |
| 6-7 1/2 / 6-7 1/8 / 71 3/4 |  2668-OXX |  3068-OXX |  4068-OXX |
| 6-10 1/2 / 6-10 1/8 / 74 3/4 |  26610-OXX |  30610-OXX |  40610-OXX |
| 7-11 1/2 / 7-11 1/8 / 87 3/4 |  2680-OXX |  3080-OXX |  4080-OXX |

# Pinnacle Series

## MULTI - SLIDE PATIO DOOR - NARROW STACKING

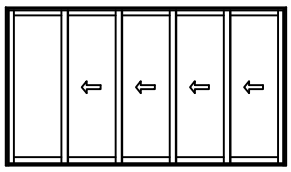
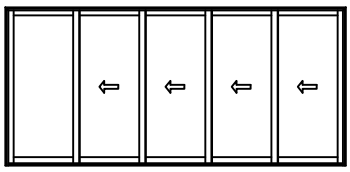
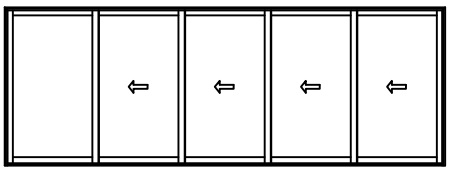
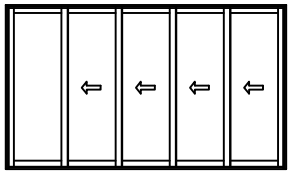
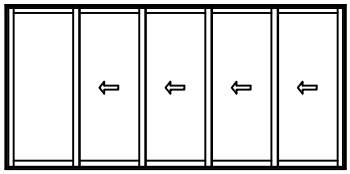
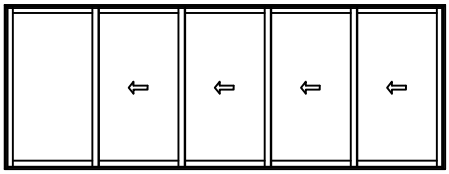
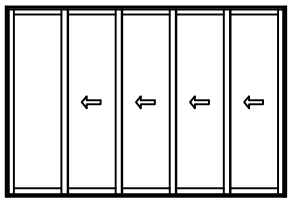
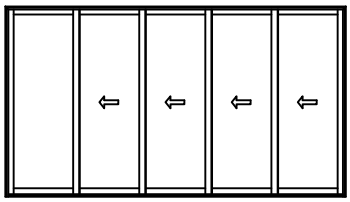
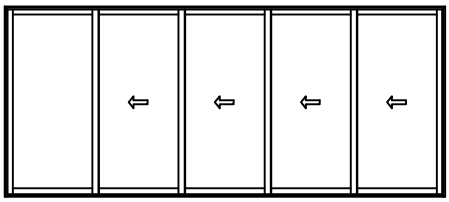
ELEVATIONS
SCALE: 1/8" = 1'-0"

| Rough Opg. / Frame / Glass | 9-5 15/16<br>9-5 3/16<br>25 | 11-5 15/16<br>11-5 3/16<br>31 | 15-5 15/16<br>15-5 3/16<br>43 |
|---|---|---|---|
| 6-7 1/2<br>6-7 1/8<br>71 3/4 | <br>2668-OXXX | <br>3068-OXXX | <br>4068-OXXX |
| 6-10 1/2<br>6-10 1/8<br>74 3/4 | <br>26610-OXXX | <br>30610-OXXX | <br>40610-OXXX |
| 7-11 1/2<br>7-11 1/8<br>87 3/4 | <br>2680-OXXX | <br>3080-OXXX | <br>4080-OXXX |

# Pinnacle Series

## MULTI - SLIDE PATIO DOOR - NARROW STACKING

ELEVATIONS
SCALE: 1/8" = 1'-0"

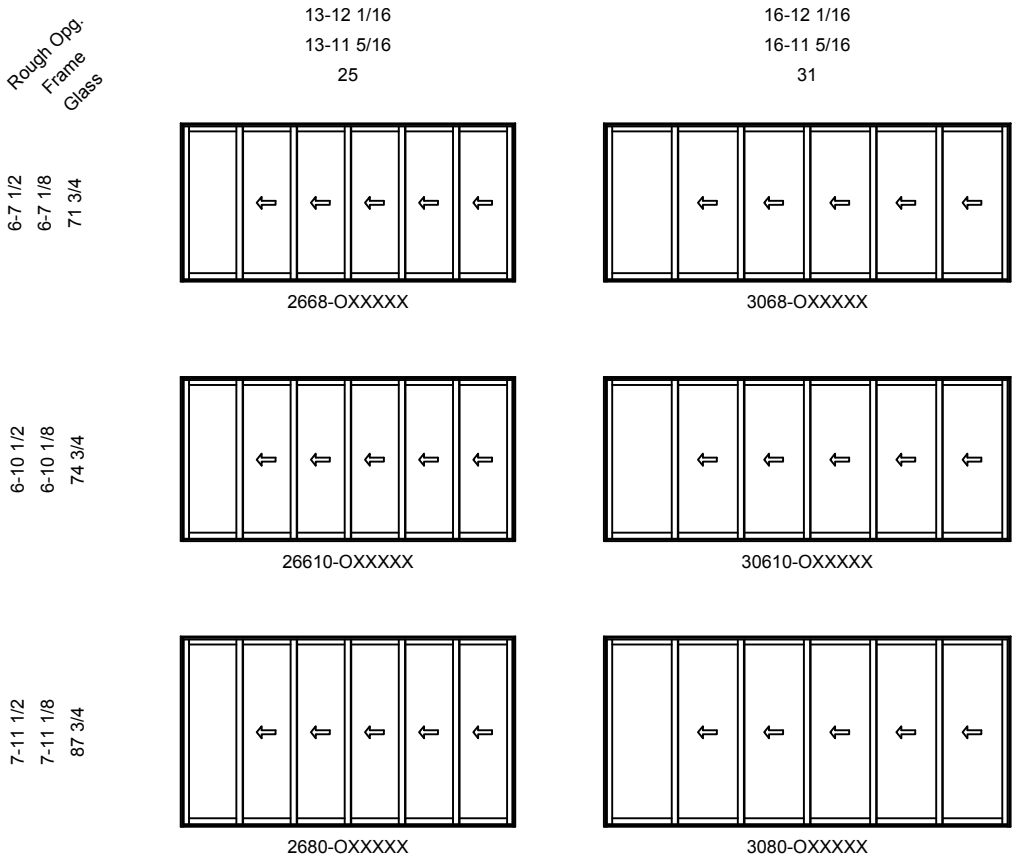
| Rough Opg. / Frame / Glass | 11-9<br>11-8 1/4<br>25 | 14-3<br>14-2 1/4<br>31 | 19-3<br>19-2 1/4<br>43 |
|---|---|---|---|
| 6-7 1/2<br>6-7 1/8<br>71 3/4 | <br>2668-OXXXX | <br>3068-OXXXX | <br>4068-OXXXX |
| 6-10 1/2<br>6-10 1/8<br>74 3/4 | <br>26610-OXXXX | <br>30610-OXXXX | <br>40610-OXXXX |
| 7-11 1/2<br>7-11 1/8<br>87 3/4 | <br>2680-OXXXX | <br>3080-OXXXX | <br>4080-OXXXX |

# Pinnacle Series

## MULTI - SLIDE PATIO DOOR - NARROW STACKING

ELEVATIONS

SCALE: 1/8" = 1'-0"

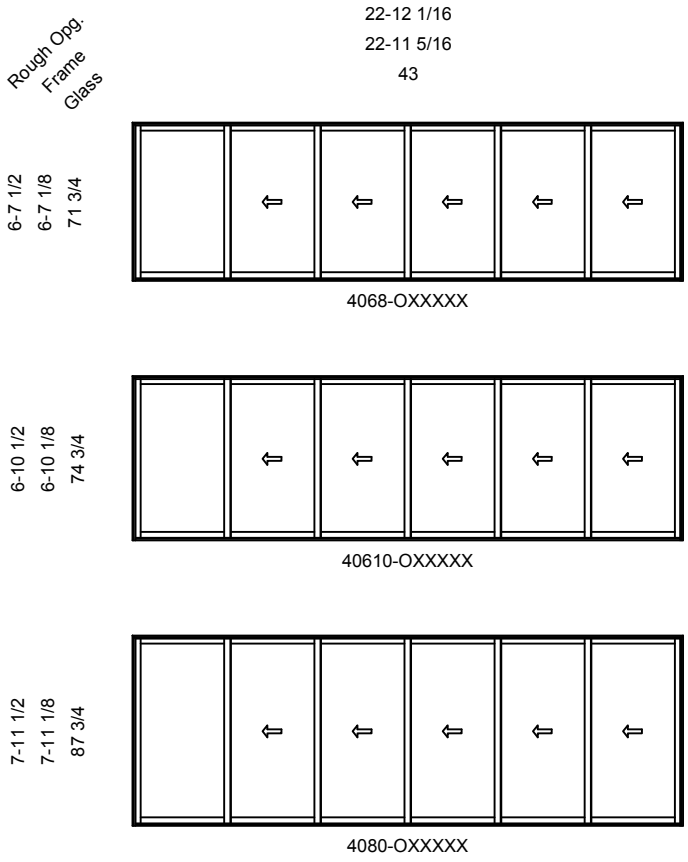


# Pinnacle Series

## MULTI - SLIDE PATIO DOOR - NARROW STACKING

ELEVATIONS

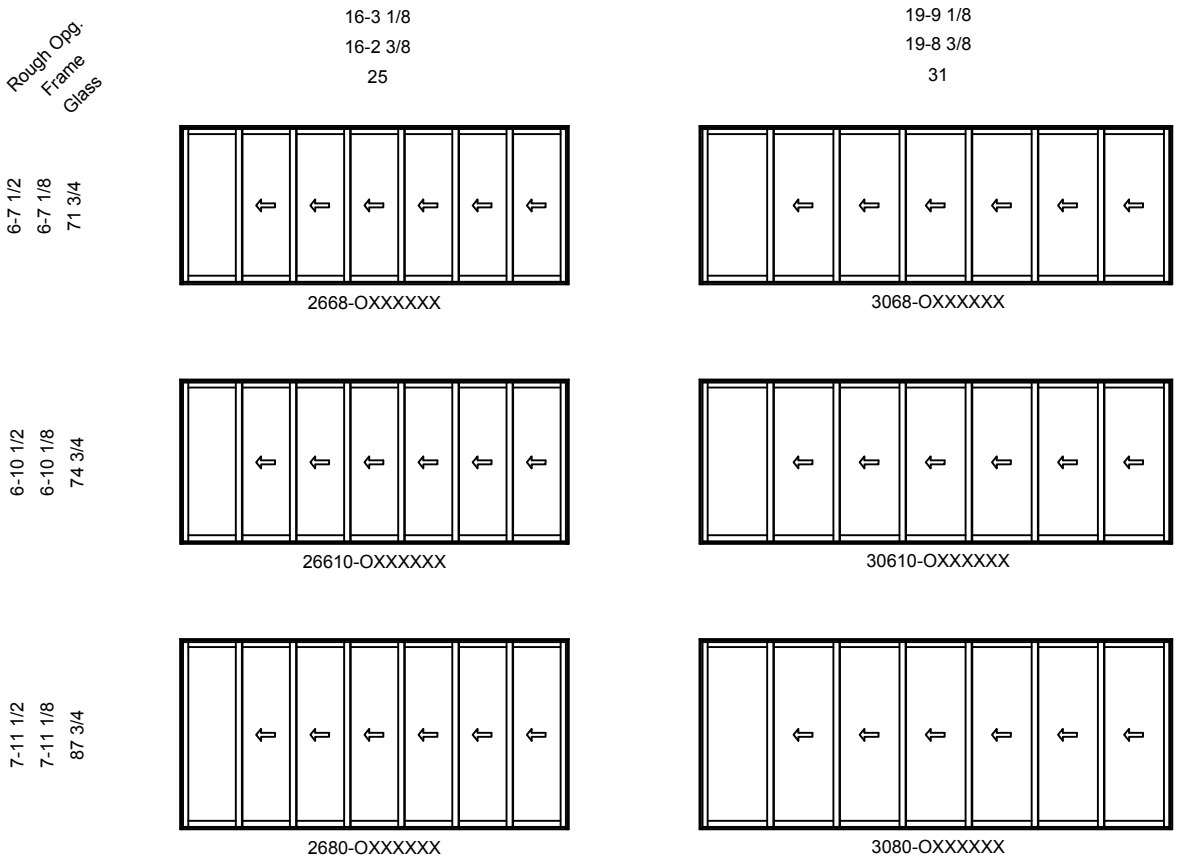
SCALE: 1/8" = 1'-0"



# Pinnacle Series

## MULTI - SLIDE PATIO DOOR - NARROW STACKING

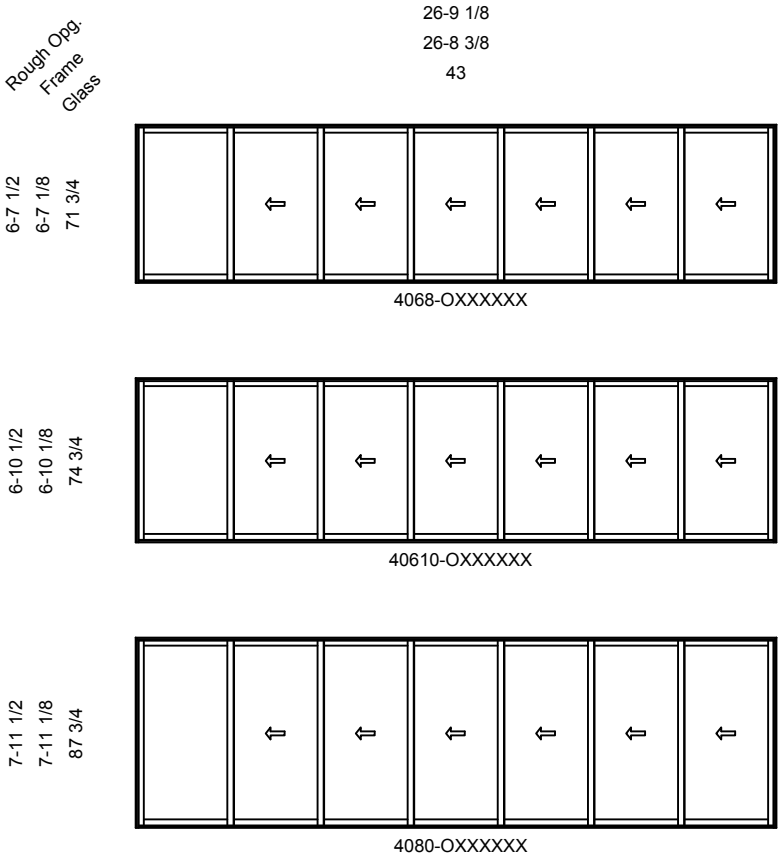
ELEVATIONS
SCALE: 1/8" = 1'-0"



# Pinnacle Series

## MULTI - SLIDE PATIO DOOR - NARROW STACKING

ELEVATIONS
SCALE: 1/8" = 1'-0"

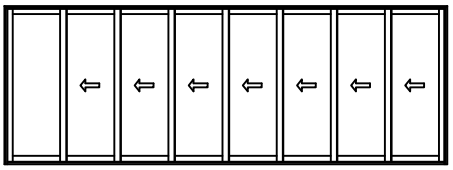
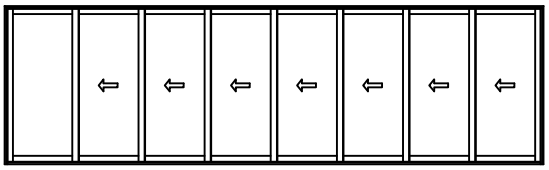
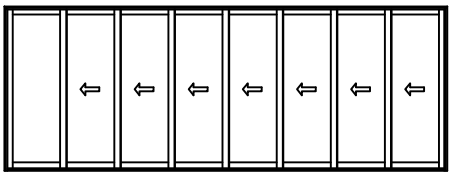
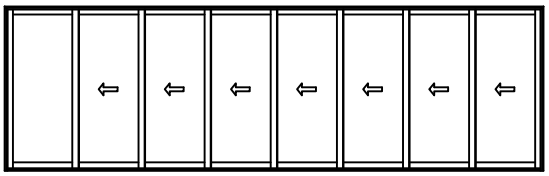
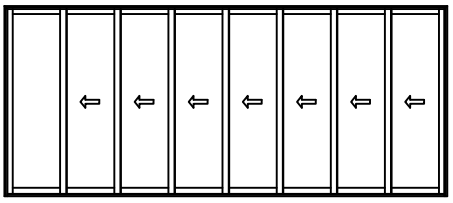
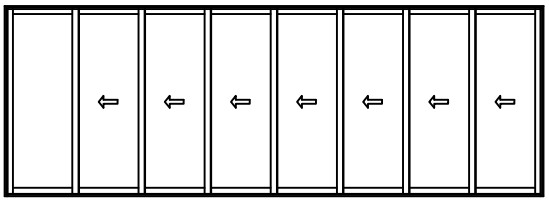


# Pinnacle Series

## MULTI - SLIDE PATIO DOOR - NARROW STACKING

ELEVATIONS

SCALE: 1/8" = 1'-0"

| Rough Opg. / Frame / Glass | 18-6 3/16<br>18-5 7/16<br>25 | 22-6 3/16<br>22-5 7/16<br>31 |
|---|---|---|
| 6-7 1/2<br>6-7 1/8<br>71 3/4 | <br>2668-OXXXXXXX | <br>3068-OXXXXXXX |
| 6-10 1/2<br>6-10 1/8<br>74 3/4 | <br>26610-OXXXXXXX | <br>30610-OXXXXXXX |
| 7-11 1/2<br>7-11 1/8<br>87 3/4 | <br>2680-OXXXXXXX | <br>3080-OXXXXXXX |

# Pinnacle Series

## MULTI - SLIDE PATIO DOOR - NARROW STACKING

ELEVATIONS

SCALE: 1/8" = 1'-0"

