Pinnacle Series

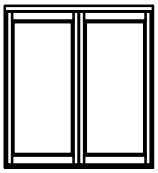
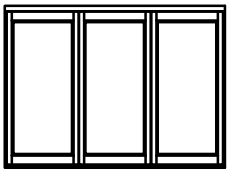
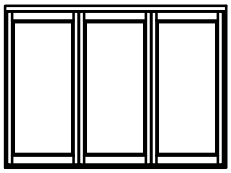
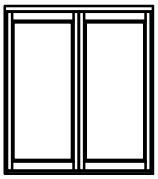
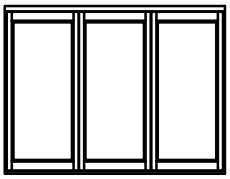
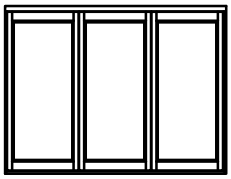
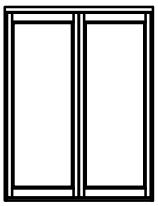
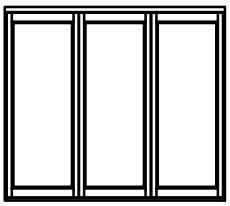
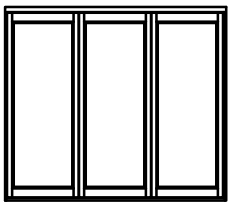
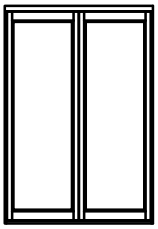
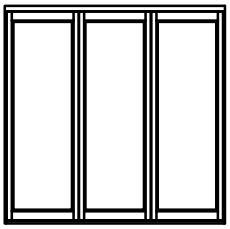
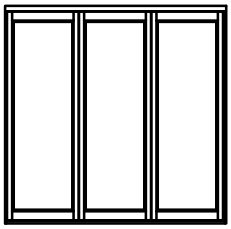
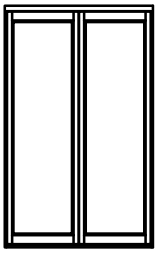
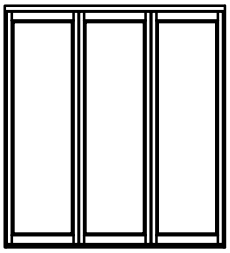
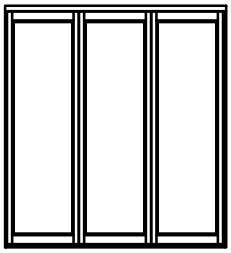
NARROW OUTSWING BI-FOLD DOORS

ELEVATIONS: 2 & 3 PANELS

SCALE: 1/8" = 1'-0"

Rough Opg.	6-2 3/4	9-3 1/8	9-3 5/8
Frame	6-1 3/4	9-2 1/8	9-2 5/8
Panel	35 15/16	35 15/16	35 15/16
Glass	30 1/2	30 1/2	30 1/2

2L-0R HANDING	2L-1R HANDING	3L-0R HANDING
0L-2R HANDING	1L-2R HANDING	0L-3R HANDING

6-9 3/4	6-9	76 3/8	67 1/4			
				2L-0R & 0L-2R* 6068	2L-1R & 1L-2R 9068	3L-0R & 0L-3R 9068
7-0 5/8	6-11 7/8	79 1/4	70 1/8			
				2L-0R & 0L-2R* 60610	2L-1R & 1L-2R 90610	3L-0R & 0L-3R 90610
8-1 5/8	8-0 7/8	92 1/4	82 5/8			
				2L-0R & 0L-2R* 6080	2L-1R & 1L-2R 9080	3L-0R & 0L-3R 9080
9-1 5/8	9-0 7/8	104 1/4	95 1/8			
				2L-0R & 0L-2R* 6090	2L-1R & 1L-2R 9090	3L-0R & 0L-3R 9090
10-1 5/8	10-0 7/8	116 1/4	107 1/8			
				2L-0R & 0L-2R* 60100	2L-1R & 1L-2R 90100	3L-0R & 0L-3R 90100

NOTES:

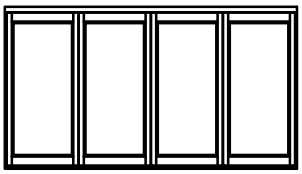
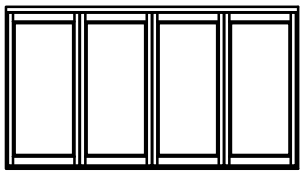
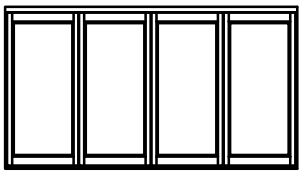
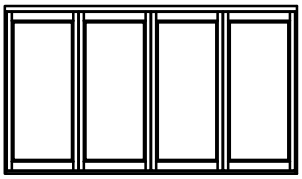
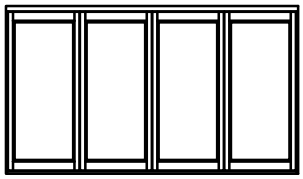
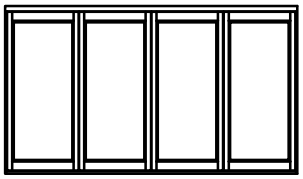
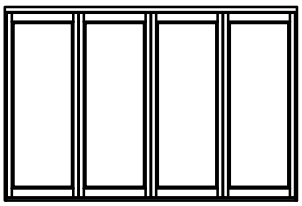
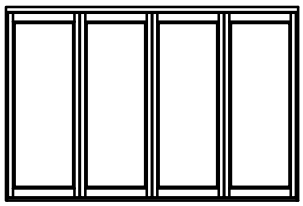
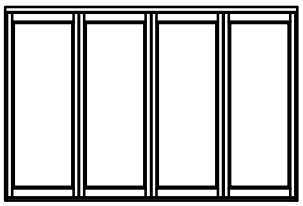
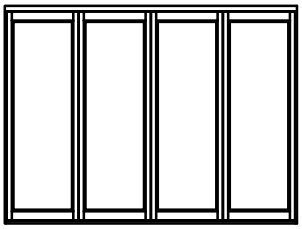
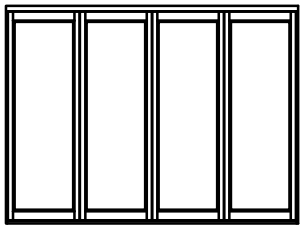
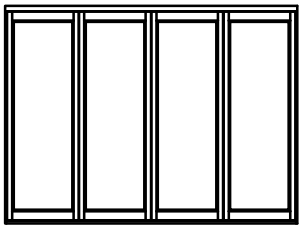
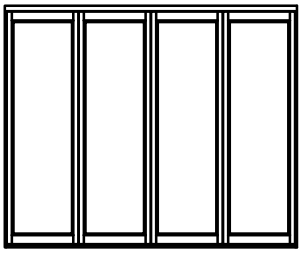
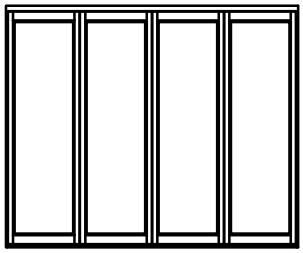
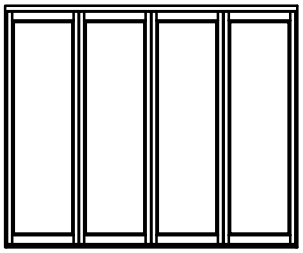
* CANNOT BE OPENED FROM THE EXTERIOR

Pinnacle Series

NARROW OUTSWING BI-FOLD DOORS

ELEVATIONS: 4 PANELS

SCALE: 1/8" = 1'-0"

Rough Opg.	12-3 1/16	12-3	12-3 3/16
Frame	12-2 1/16	12-2	12-2 3/16
Panel	35 15/16	35 15/16	35 15/16
Glass	30 1/2	30 1/2	30 1/2
	2L-2R HANDING	4L-0R HANDING	3L-1R HANDING - RHA
	2L-2R HANDING	0L-4R HANDING	1L-3R HANDING - LHA
6-9 3/4 / 6-9 / 76 3/8 / 67 1/4			
	2L-2R* 12068	4L-0R & 0L-4R* 12068	3L-1R & 1L-3R** 12068
7-0 5/8 / 6-11 7/8 / 79 1/4 / 70 1/8			
	2L-2R* 120610	4L-0R & 0L-4R* 120610	3L-1R & 1L-3R** 120610
8-1 5/8 / 8-0 7/8 / 92 1/4 / 82 5/8			
	2L-2R* 12080	4L-0R & 0L-4R* 12080	3L-1R & 1L-3R** 12080
9-1 5/8 / 9-0 7/8 / 104 1/4 / 95 1/8			
	2L-2R* 12090	4L-0R & 0L-4R* 12090	3L-1R & 1L-3R** 12090
10-1 5/8 / 10-0 7/8 / 116 1/4 / 107 1/8			
	2L-2R* 120100	4L-0R & 0L-4R* 120100	3L-1R & 1L-3R** 120100

NOTES:

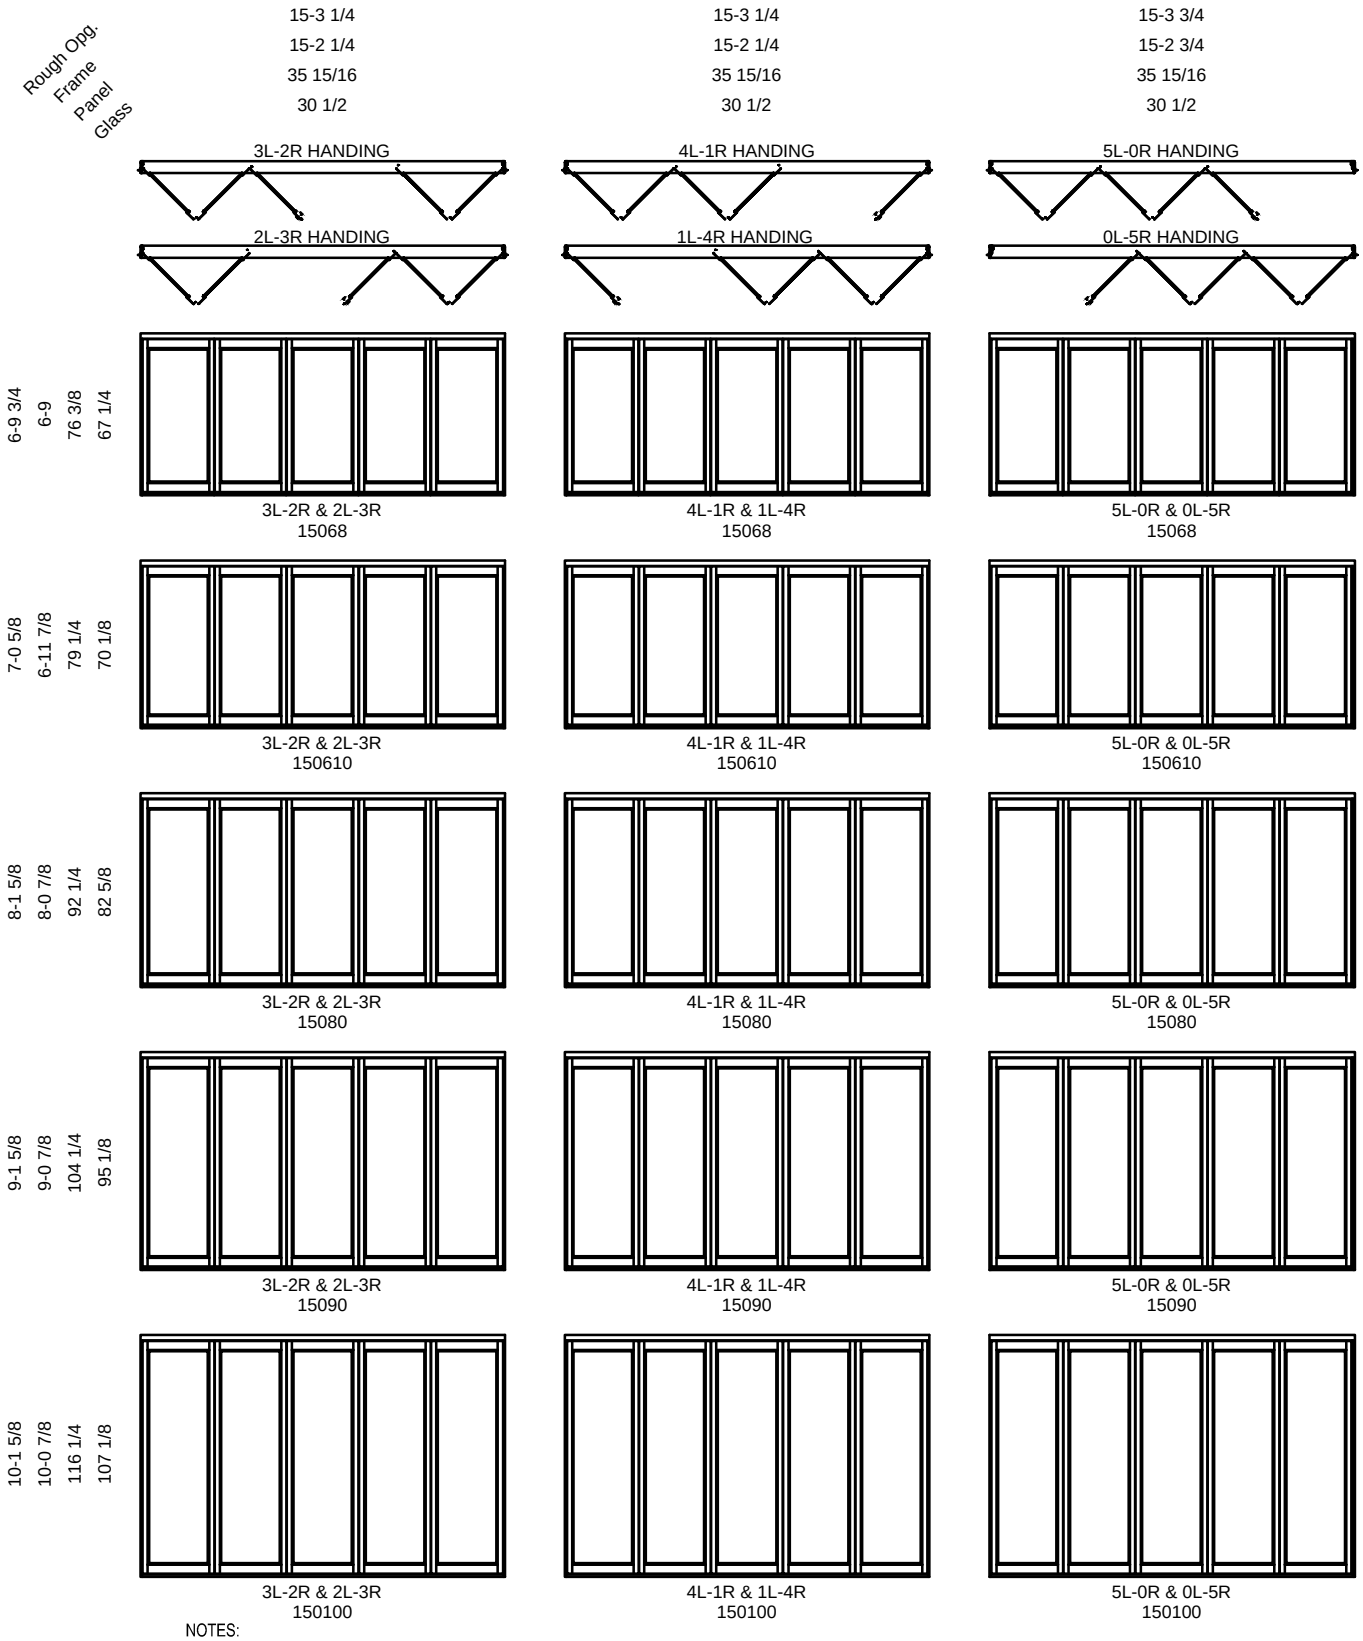
* CANNOT BE OPENED FROM THE EXTERIOR

Pinnacle Series

NARROW OUTSWING BI-FOLD DOORS

ELEVATIONS: 5 PANELS

SCALE: 1/8" = 1'-0"



NOTES:

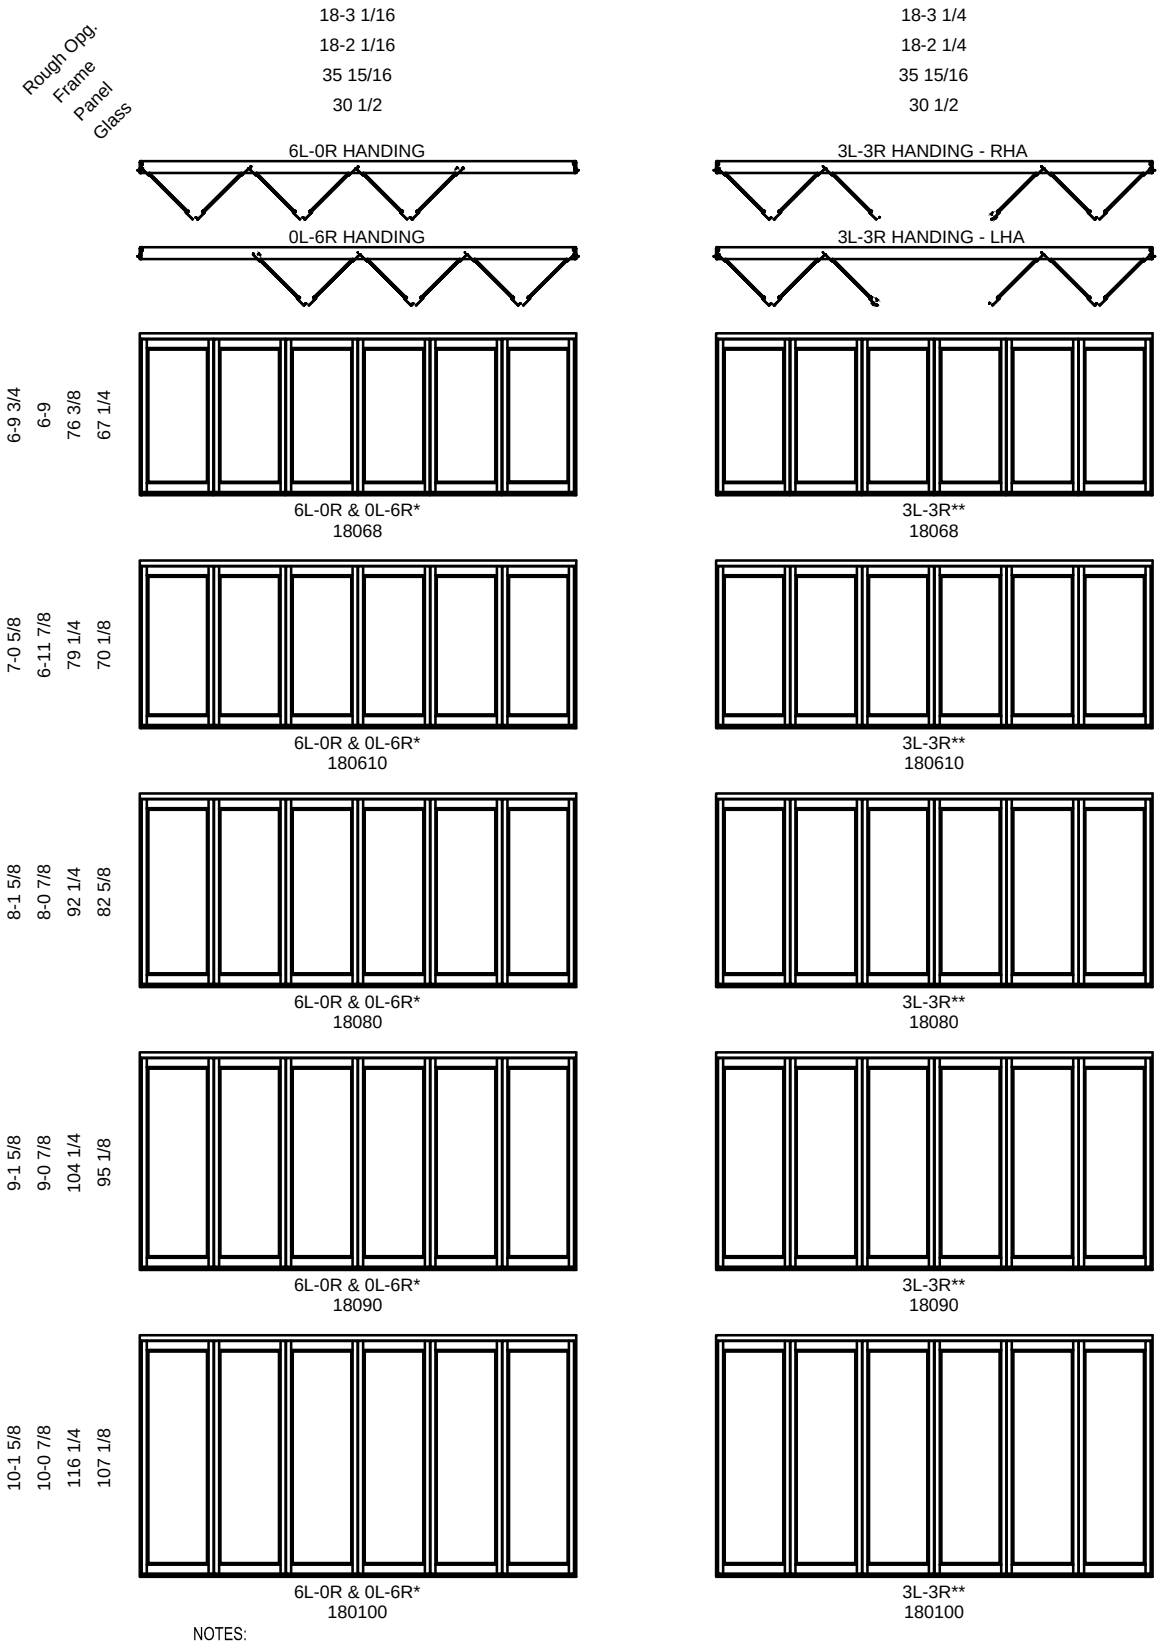
* CANNOT BE OPENED FROM THE EXTERIOR

Pinnacle Series

NARROW OUTSWING BI-FOLD DOORS

ELEVATIONS: 6 PANELS

SCALE: 1/8" = 1'-0"



NOTES:

* CAN NOT BE OPENED FROM THE EXTERIOR

** RHA OR LHA HANDING OPTIONS OFFERED

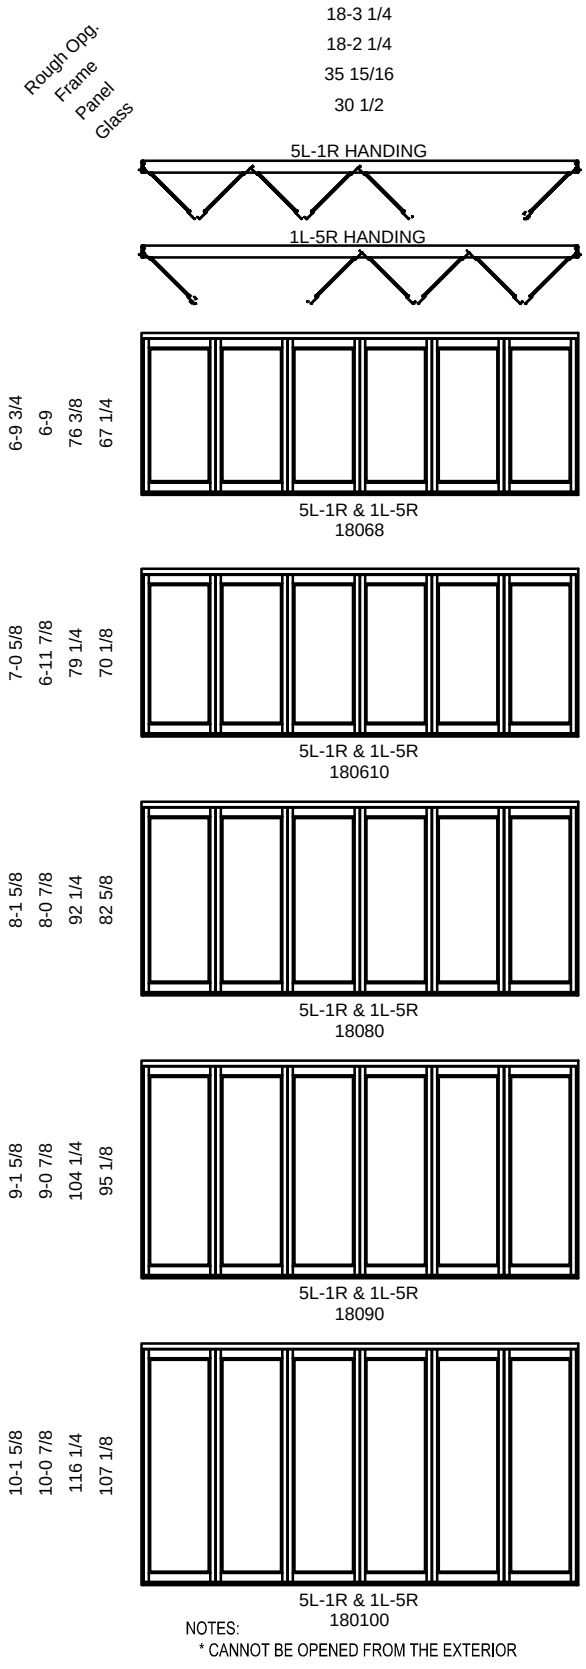
8/1/16

Pinnacle Series

NARROW OUTSWING BI-FOLD DOORS

ELEVATIONS: 6 PANELS

SCALE: 1/8" = 1'-0"



NOTES:

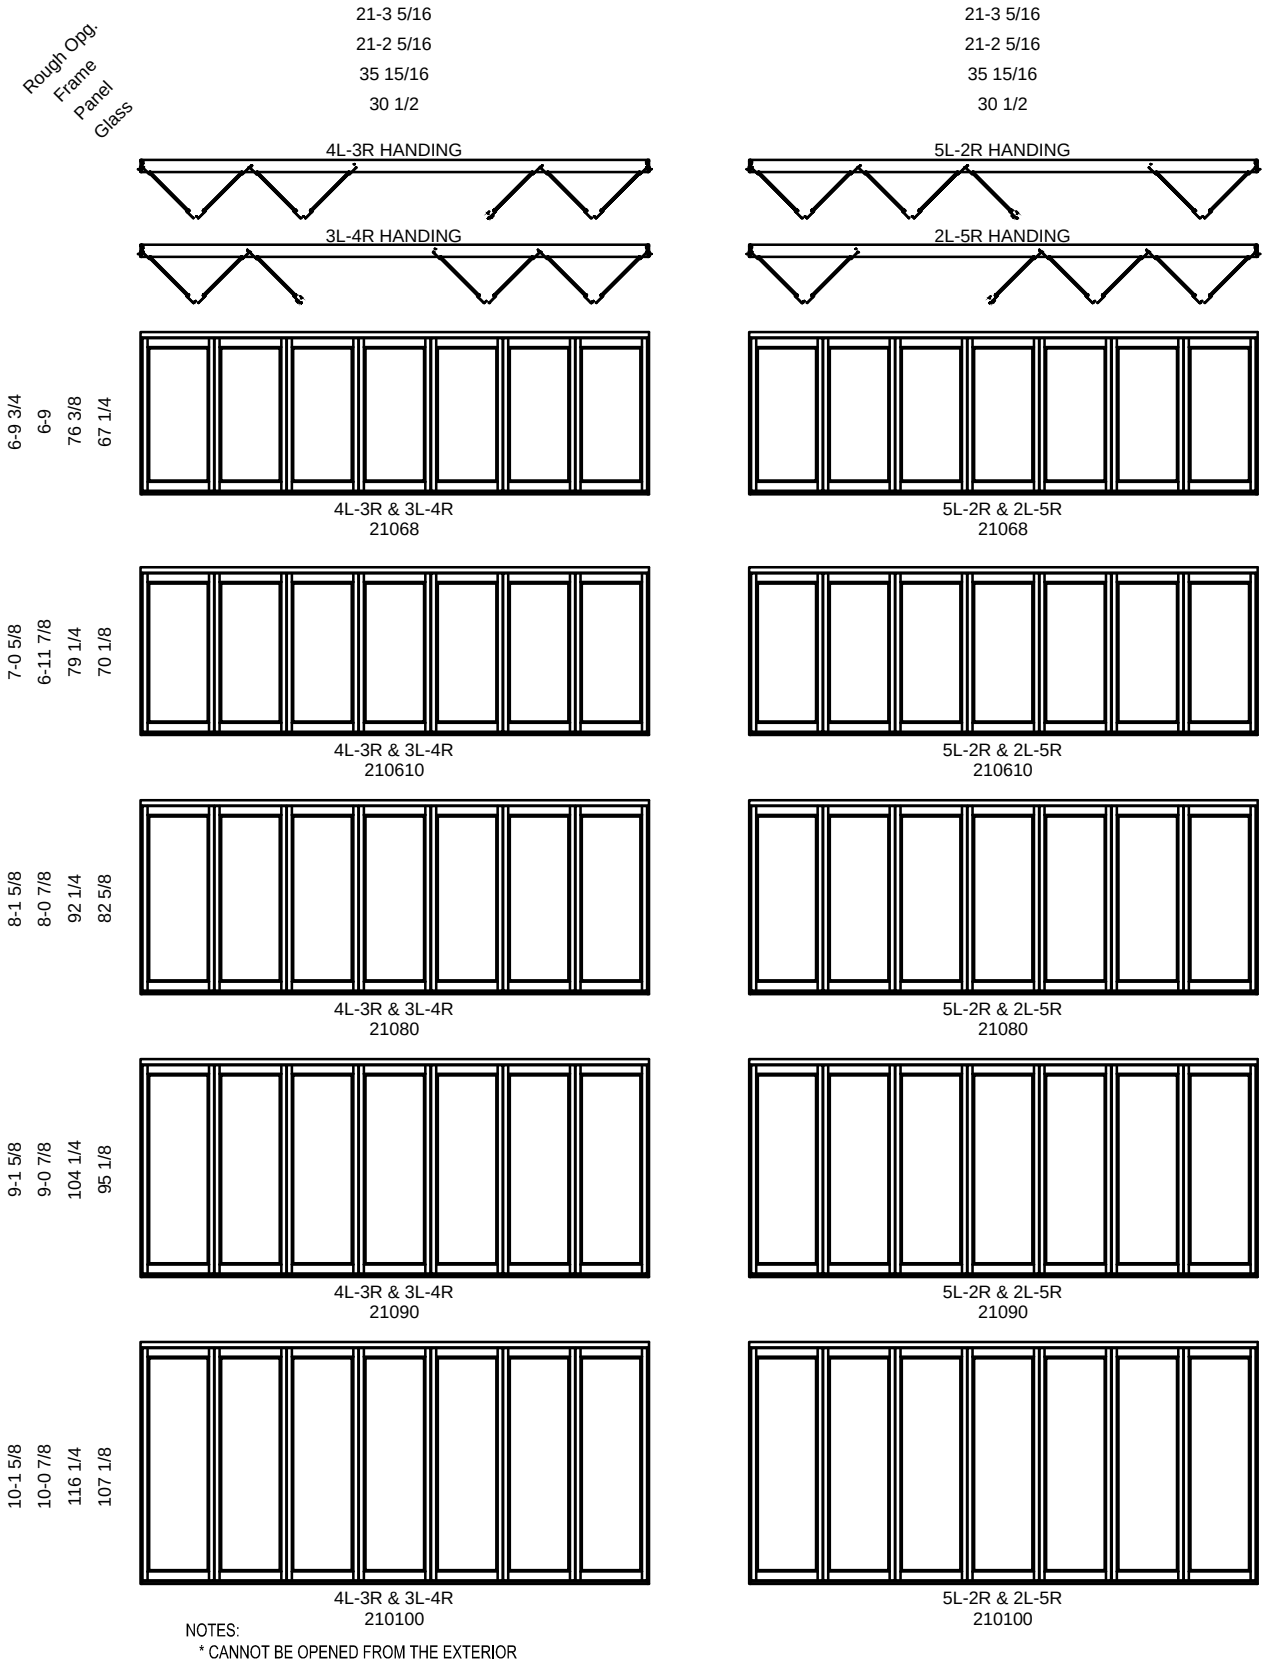
* CANNOT BE OPENED FROM THE EXTERIOR

Pinnacle Series

NARROW OUTSWING BI-FOLD DOORS

ELEVATIONS: 7 PANELS

SCALE: 1/8" = 1'-0"



NOTES:

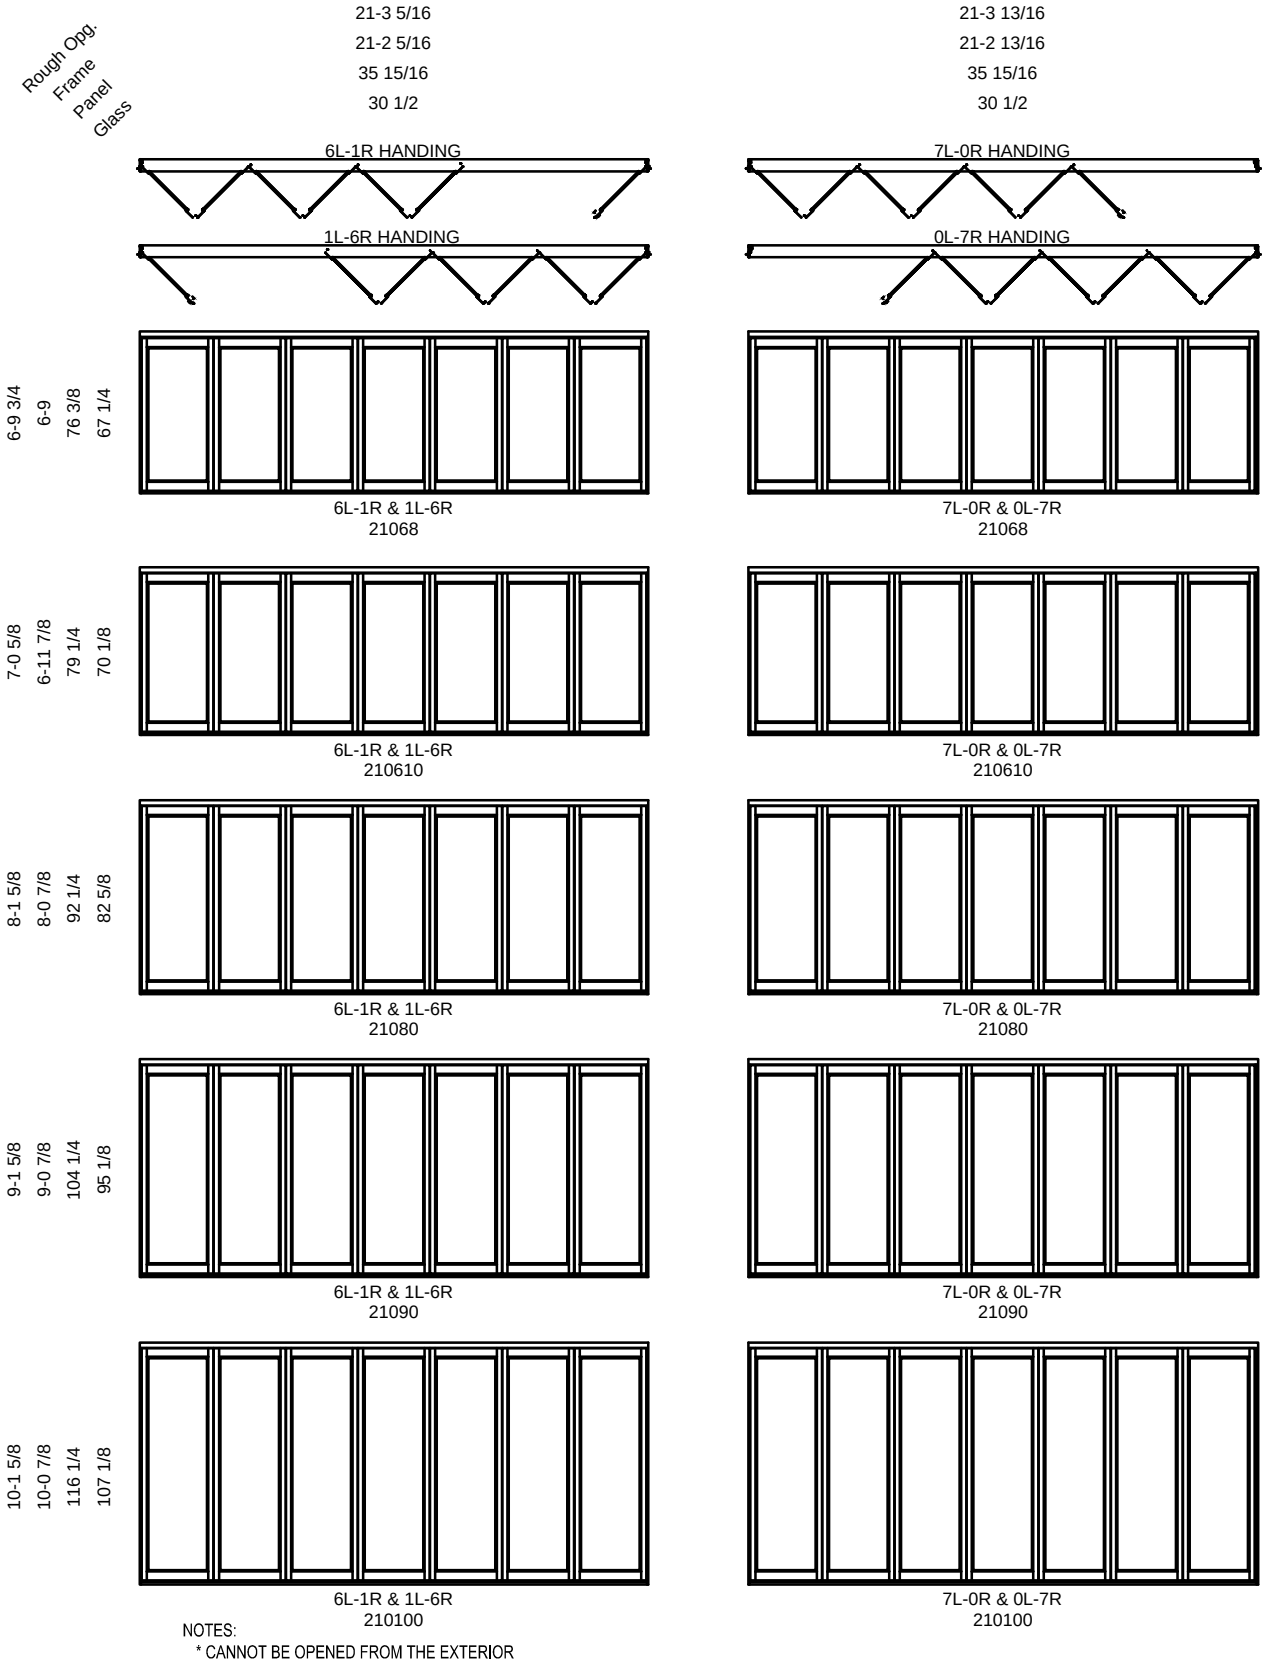
* CANNOT BE OPENED FROM THE EXTERIOR

Pinnacle Series

NARROW OUTSWING BI-FOLD DOORS

ELEVATIONS: 7 PANELS

SCALE: 1/8" = 1'-0"



NOTES:

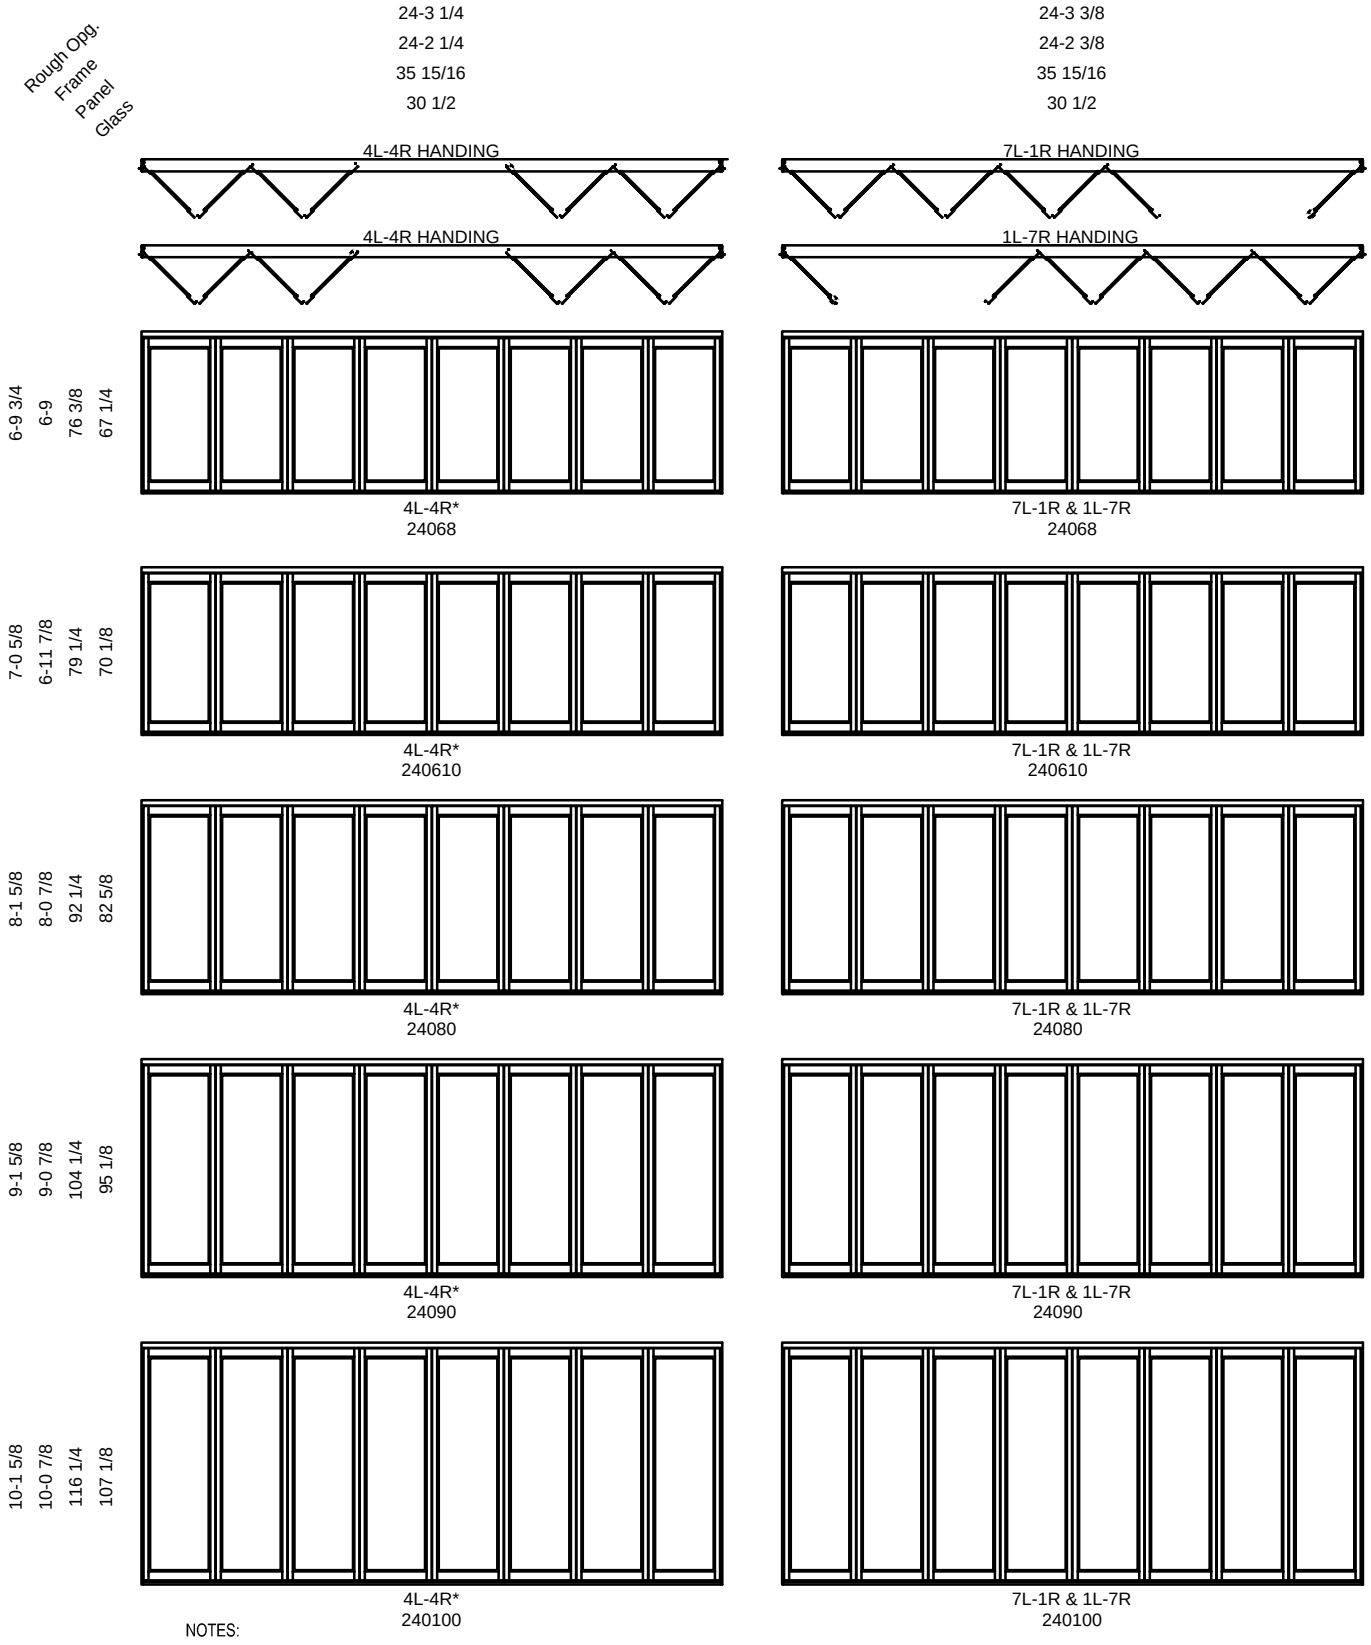
* CANNOT BE OPENED FROM THE EXTERIOR

Pinnacle Series

NARROW OUTSWING BI-FOLD DOORS

ELEVATIONS: 8 PANELS

SCALE: 1/8" = 1'-0"



NOTES:

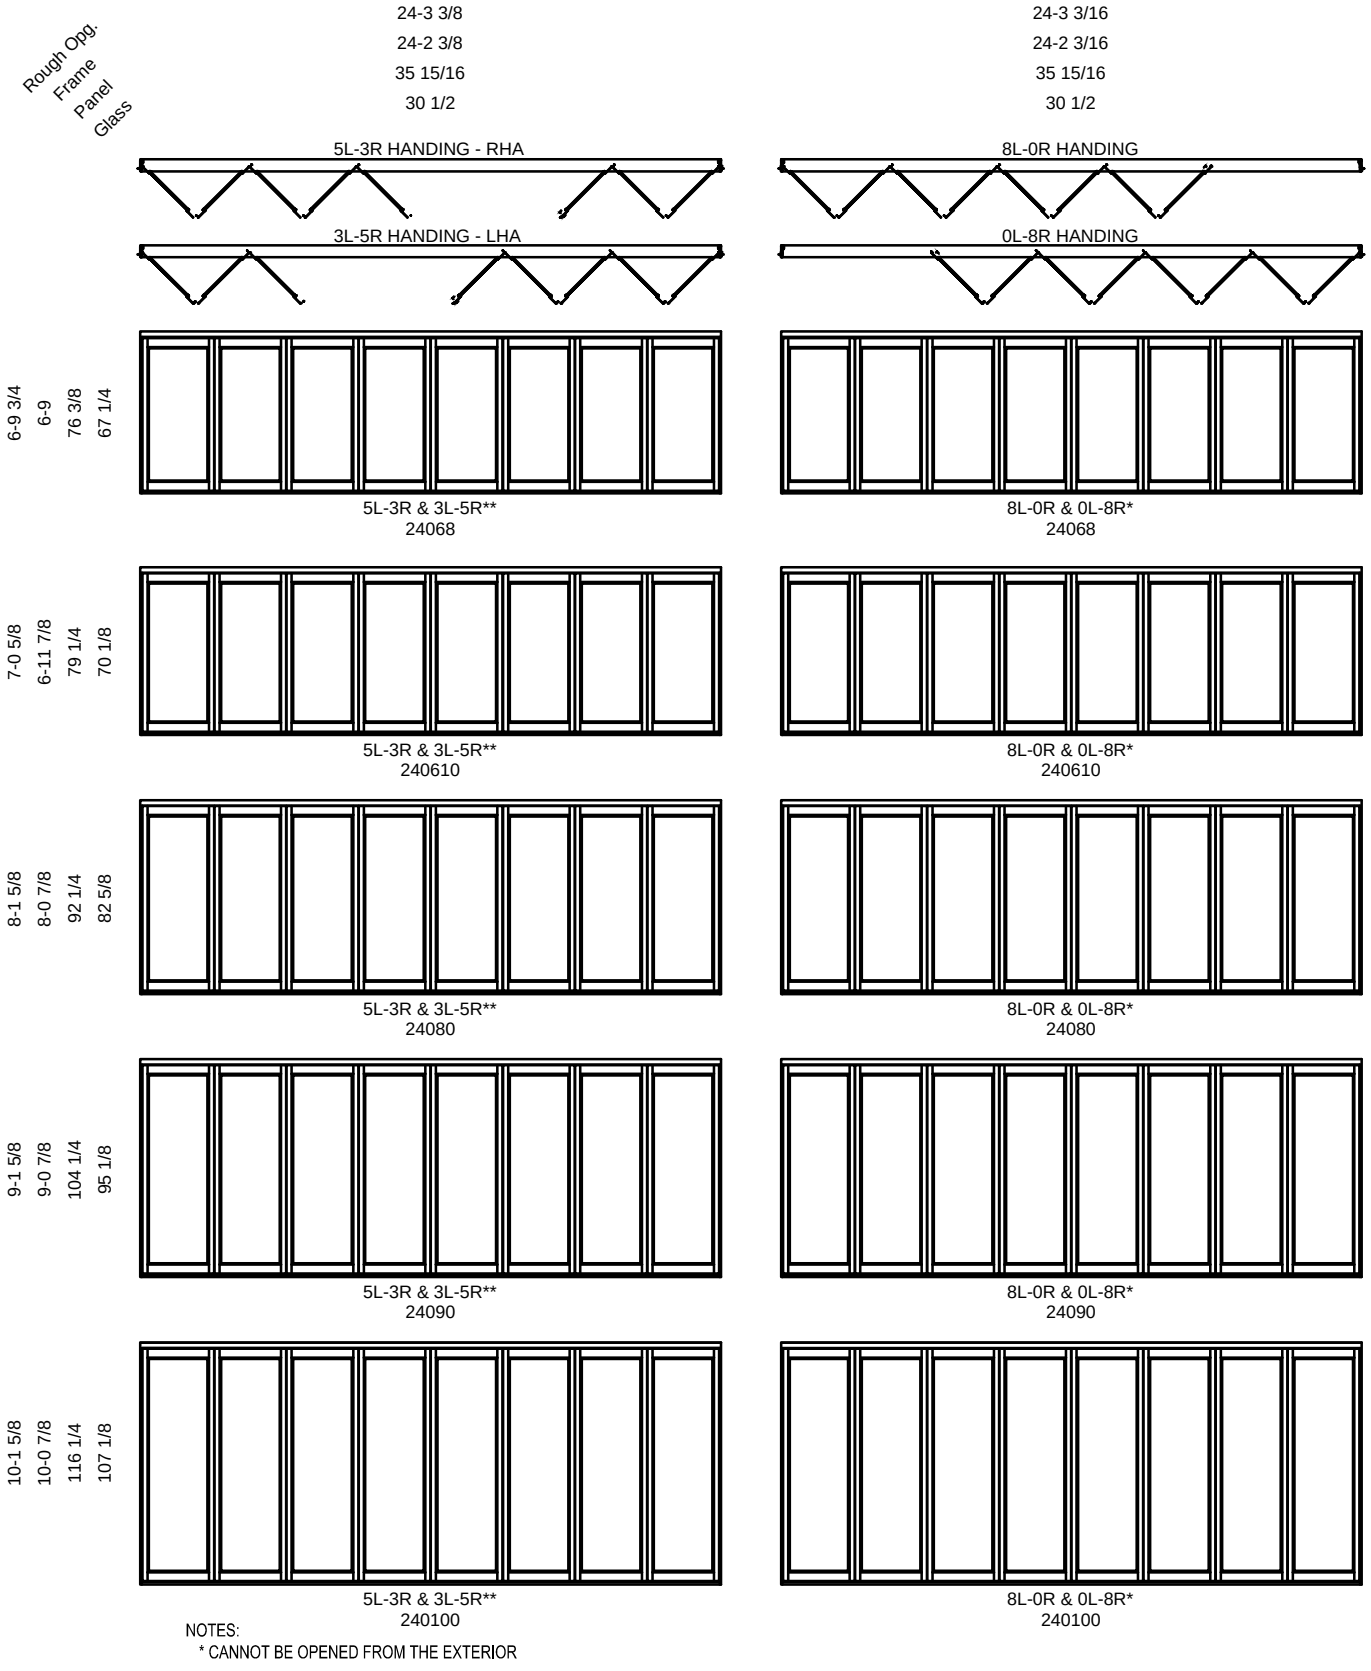
* CANNOT BE OPENED FROM THE EXTERIOR

Pinnacle Series

NARROW OUTSWING BI-FOLD DOORS

ELEVATIONS: 8 PANELS

SCALE: 1/8" = 1'-0"



NOTES:

* CANNOT BE OPENED FROM THE EXTERIOR