
Pinnacle Select Series


CLAD AWNING

ELEVATIONS : OPERATING / STATIONARY


SCALE: 1/8" = 1'-0"

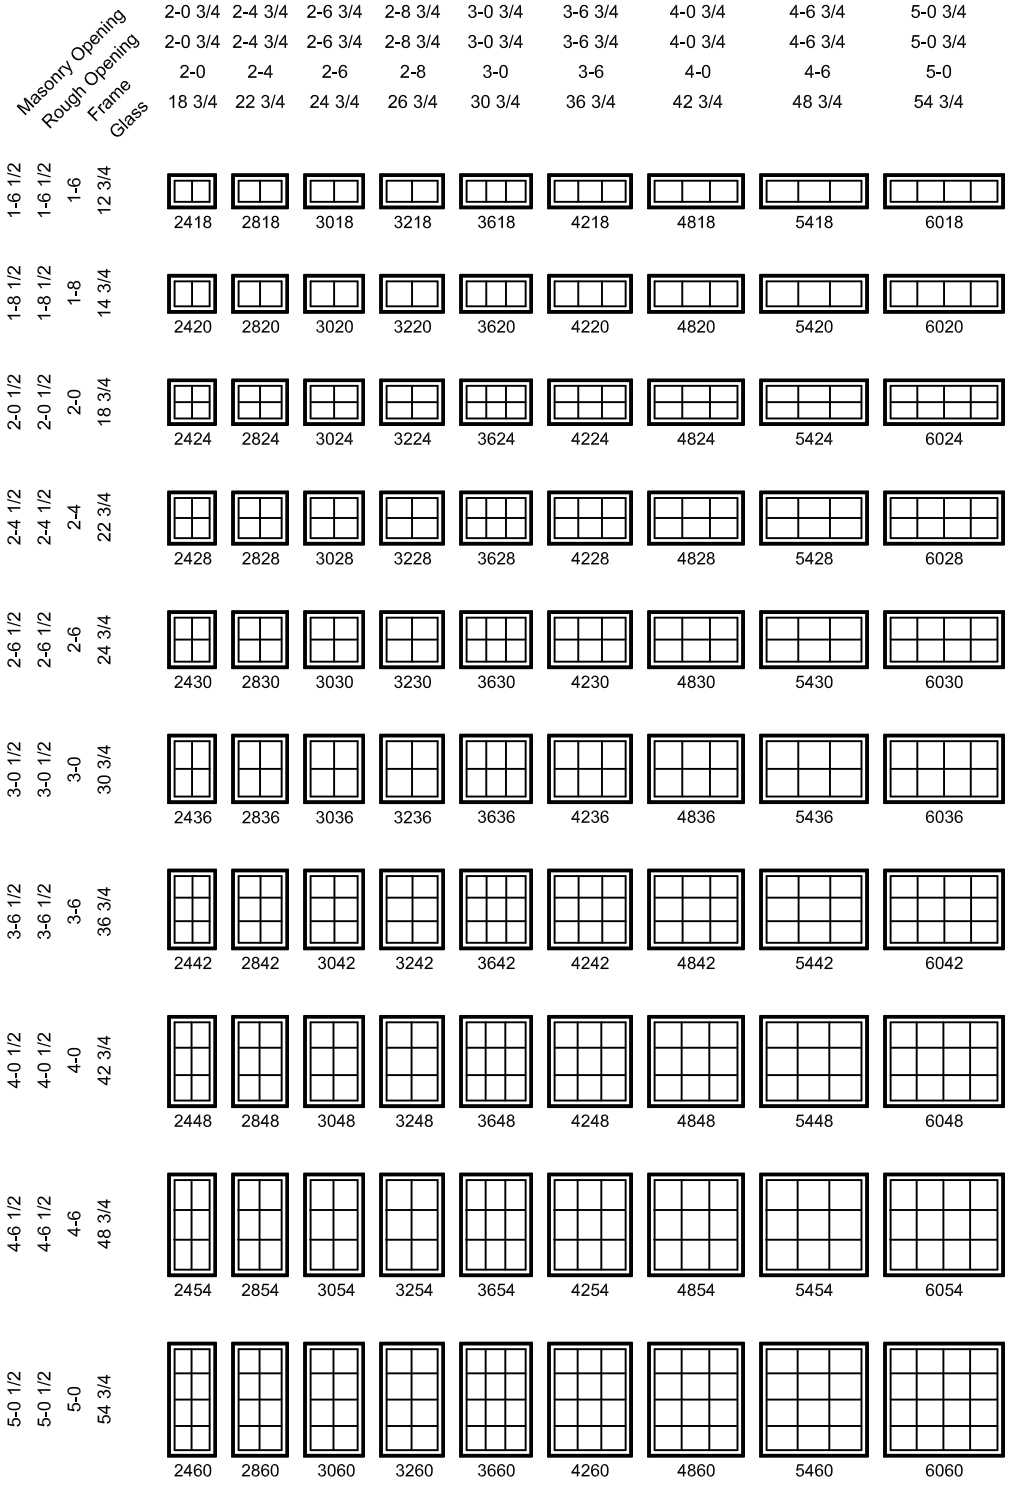

OPERATION

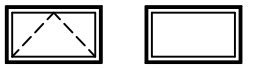

OTHER GRILLE PATTERN

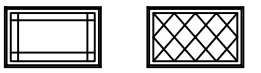

UNIT SIZE INFORMATION

FOR CLAD BRICKMOULD
- ADD 2 13/16" TO FRAME WIDTH
- ADD 1 3/4" TO FRAME HEIGHT

FOR CLAD WILLIAMSBURG
- ADD 6 1/2" TO FRAME WIDTH
- ADD 3 5/8" TO FRAME HEIGHT

NOTE:
ADD 3/4" TO UNIT WIDTH & 1/2" TO UNIT HEIGHT
TO CALCULATE MASONRY OPENING

NOTE:
CLAD MASONRY OPENINGS ARE FOR STANDARD FRAME WITH NO CASING

8/3/16