

Pinnacle Series

CLAD MULTI-SLIDE PATIO DOOR - NARROW


SECTION DETAILS
SCALE: 1 1/2" = 1'-0"

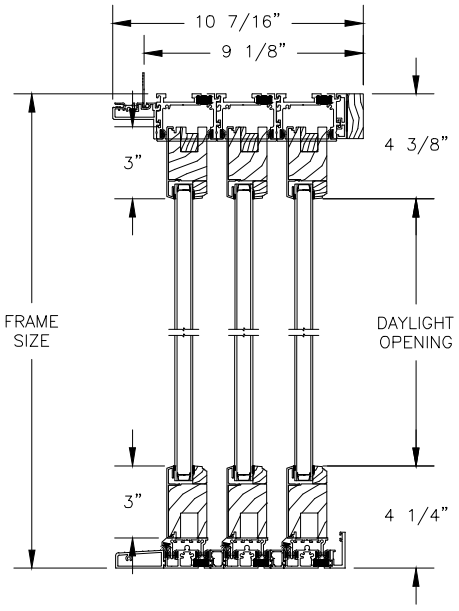

OPERATING HEAD JAMB & SILL

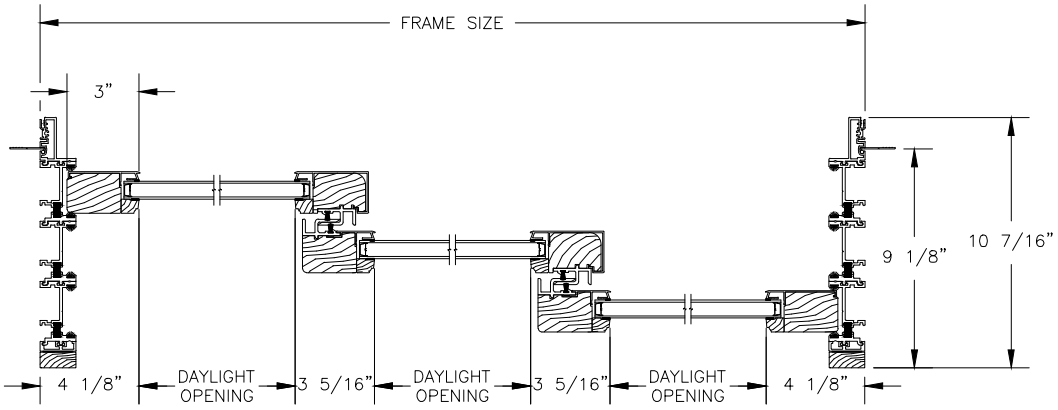

STACKING

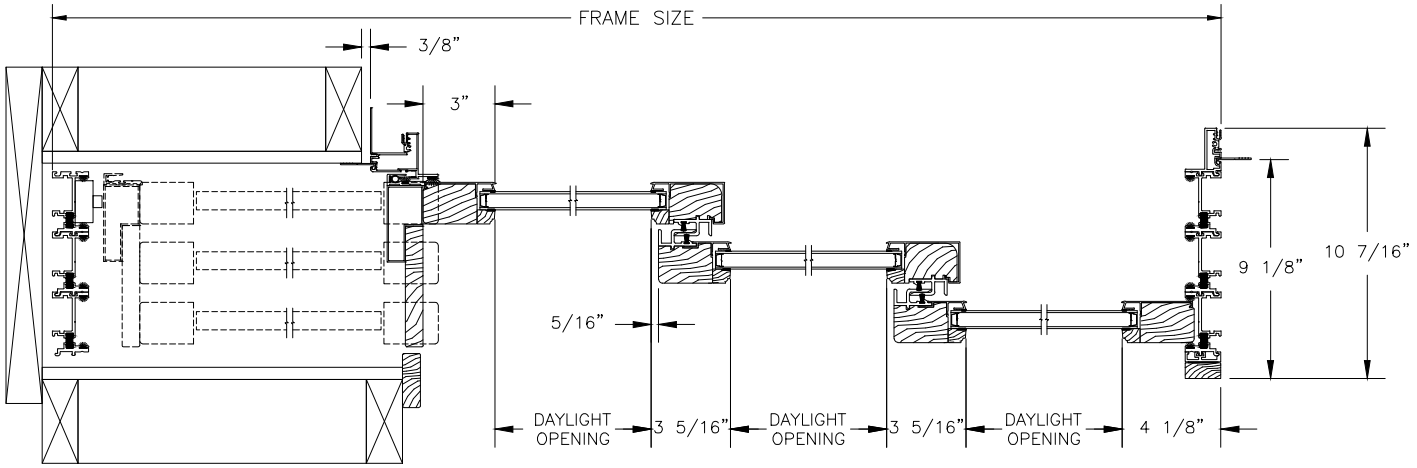


POCKET

Pinnacle Series


CLAD MULTI-SLIDE PATIO DOOR - FRENCH

SECTION DETAILS


SCALE: 1 1/2" = 1'-0"

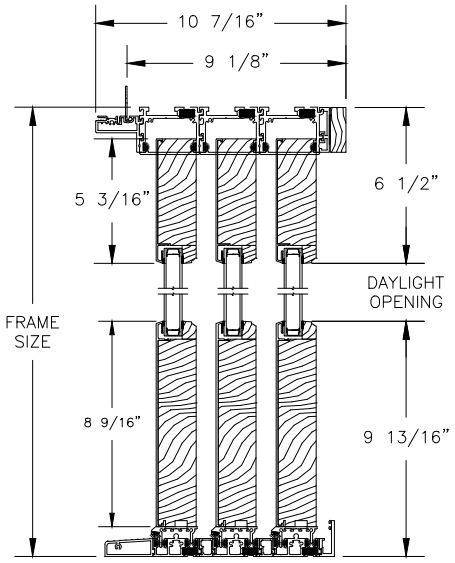

OPERATING HEAD JAMB & SILL

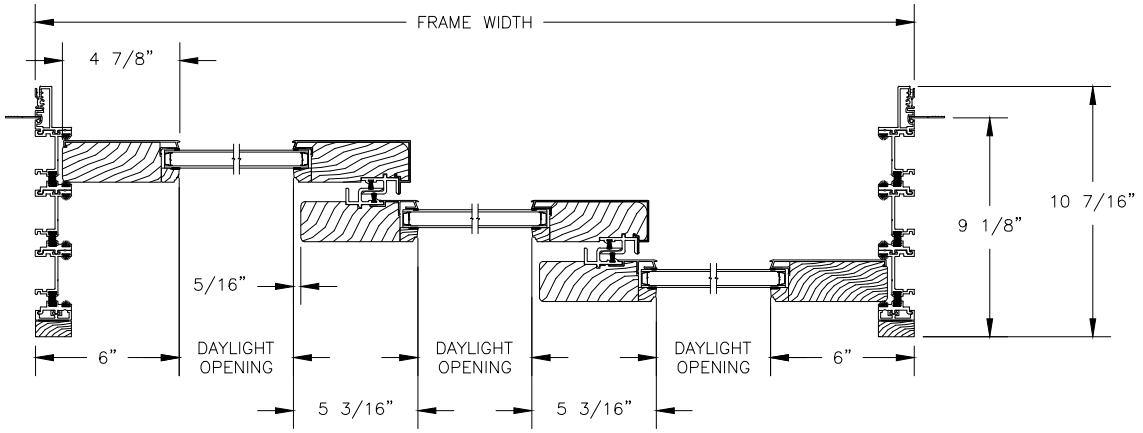

STACKING

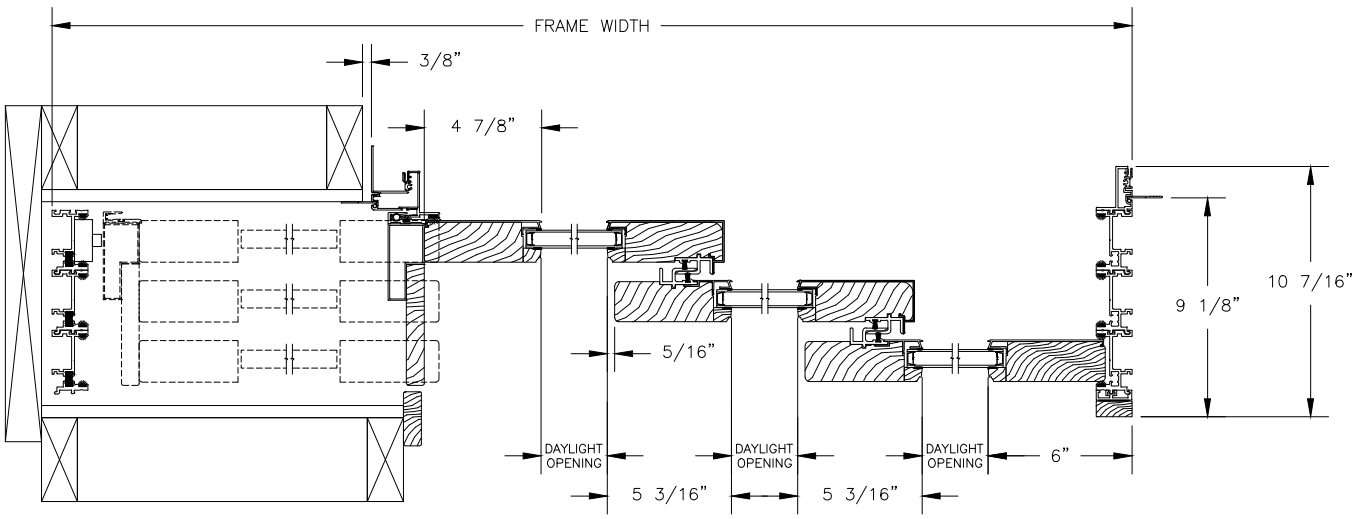

POCKET

Pinnacle Series


CLAD PATIO DOOR - INSWING

SECTION DETAILS: GLASS STOP & DIVIDED LITE OPTIONS


SCALE: 3" = 1'-0"

AVAILABLE STYLES


- PUTTY
- OGEE
- CONTEMPORARY

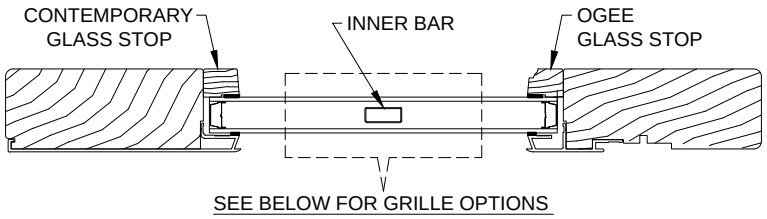

SEE BELOW FOR GRILLE OPTIONS

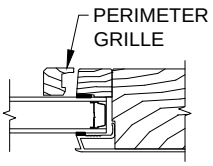

DETAIL: A

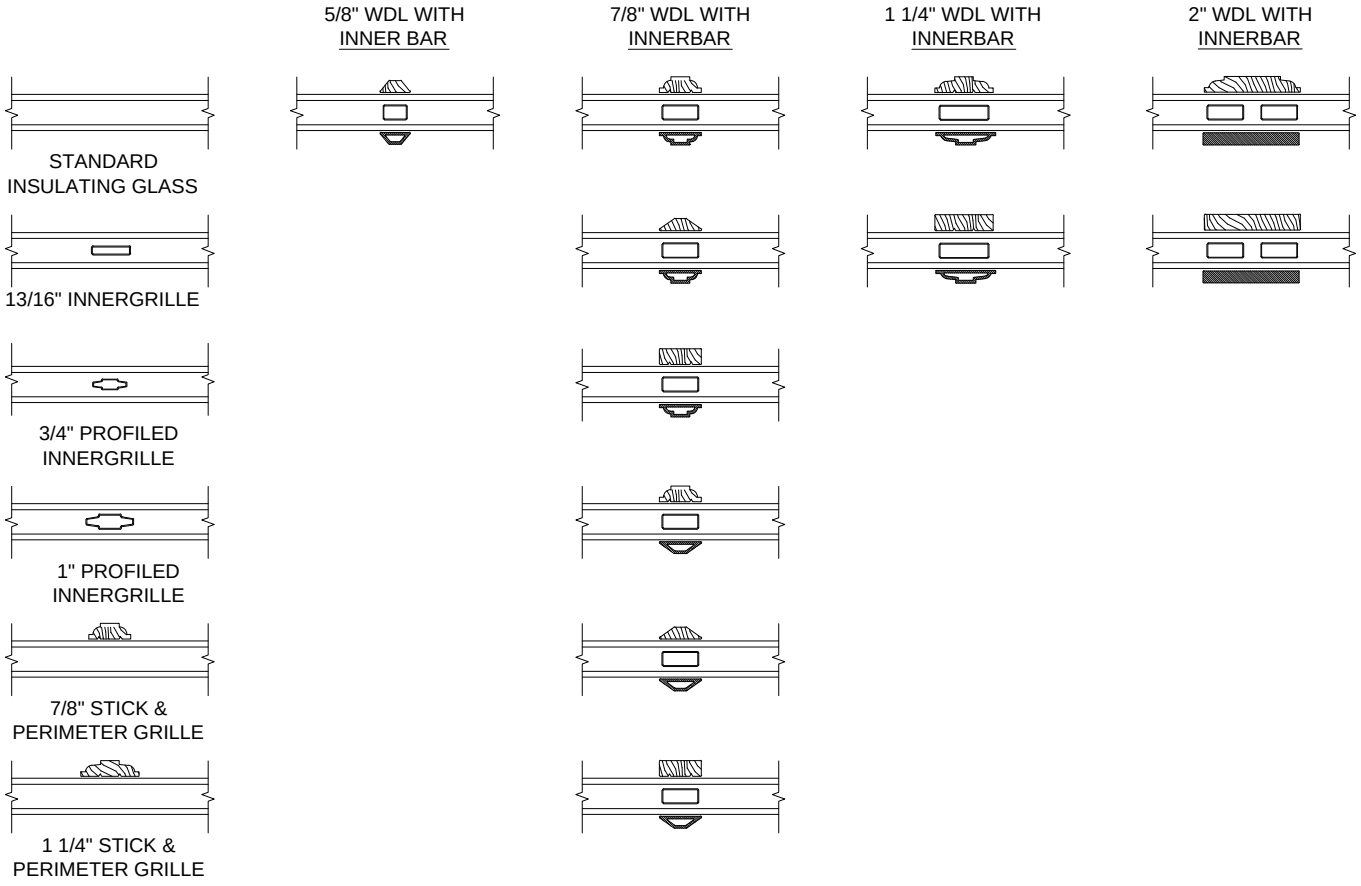

NOTE:


* ALL WDL OPTIONS CAN BE ORDERED WITH OR WITHOUT INNER BAR
* PERIMETER GRILLES ONLY AVAILABLE IN THE 7/8" AND 1 1/4" OGEE STYLE GLASS STOP (SEE DETAIL: A)

8/11/15


Pinnacle Series

CLAD MULTI-SLIDE PATIO DOOR

SECTION DETAILS
SCALE: 1 1/2" = 1'-0"

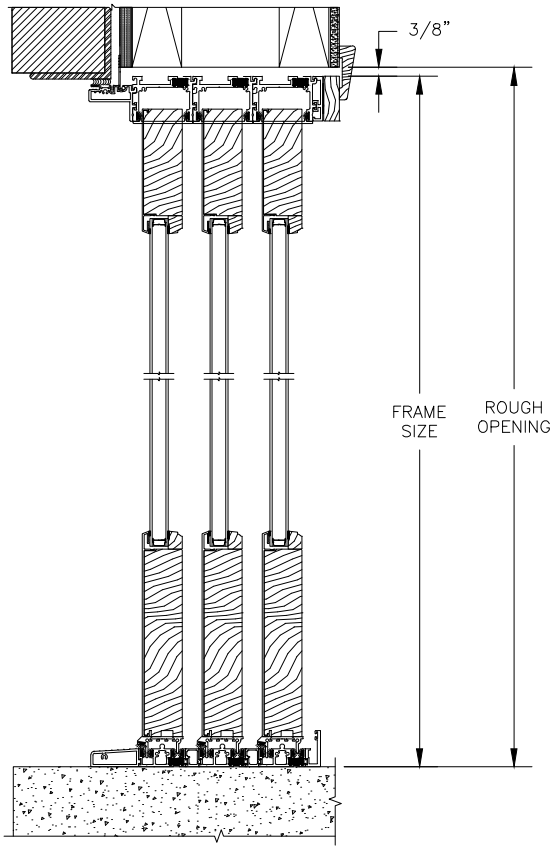

HEAD JAMB & SILL
FRAME WITH BRICK VENEER

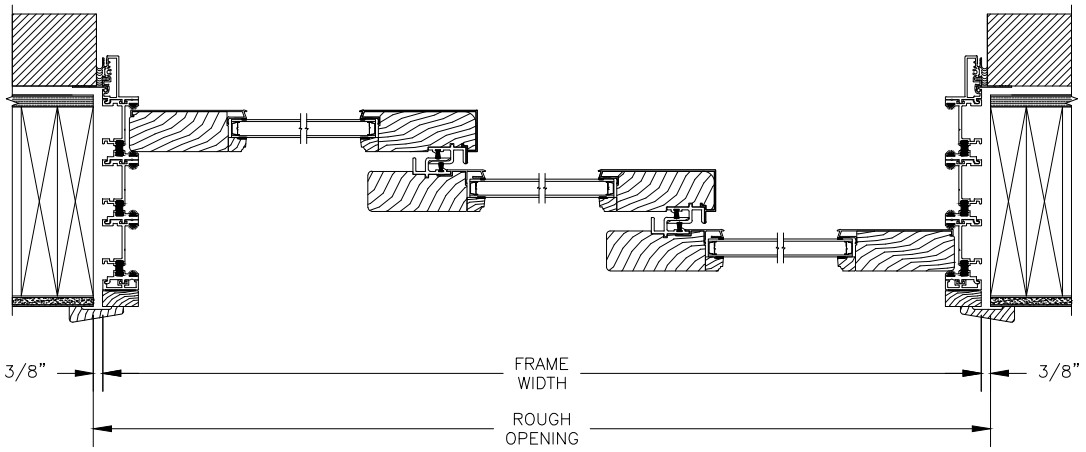


JAMBS
FRAME WITH BRICK VENEER


Pinnacle Series

CLAD MULTI-SLIDE PATIO DOOR

SECTION DETAILS
SCALE: 1 1/2" = 1'-0"

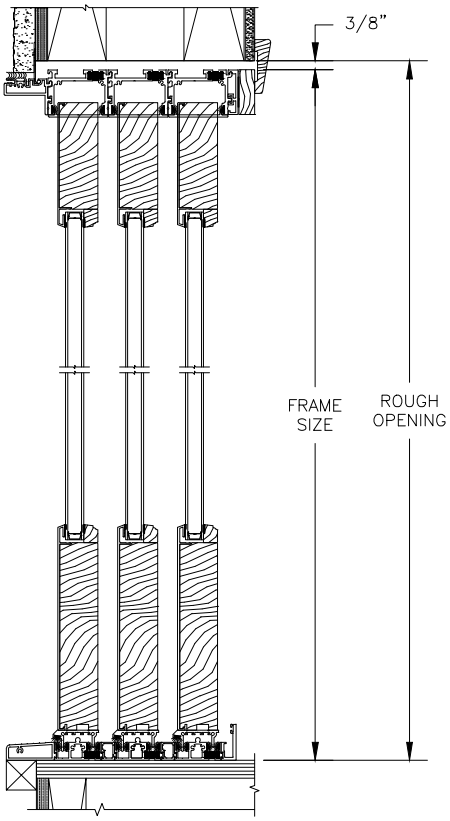

HEAD JAMB & SILL
FRAME WITH STUCCO

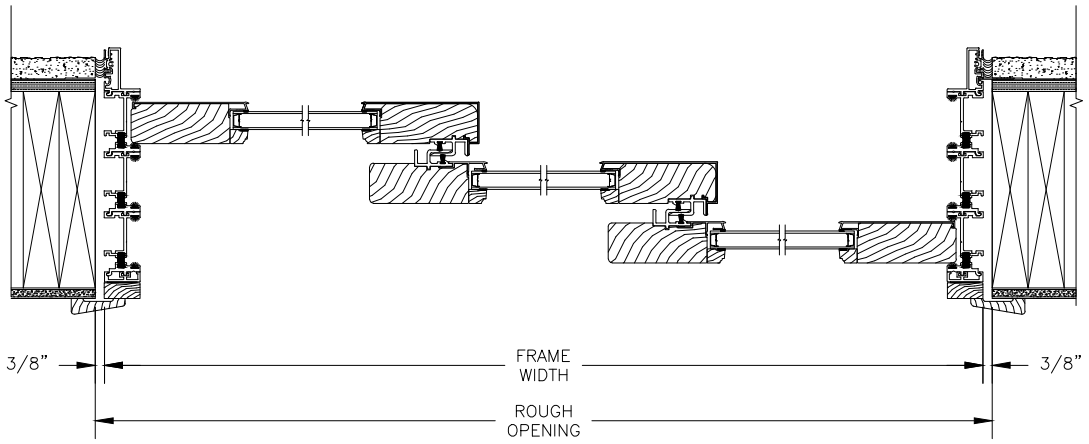

JAMBS
FRAME WITH STUCCO